F.A.P. RTE.	SECTION	COUNTY	TOTAL SHEETS	SHEET NO.
335	119R-2	LAKE	439	121
STA. 432+83.12		TO STA. 470+56.84		
FED. ROAD DIST. NO.	ILLINOIS	FED. AID PROJECT		

60B01

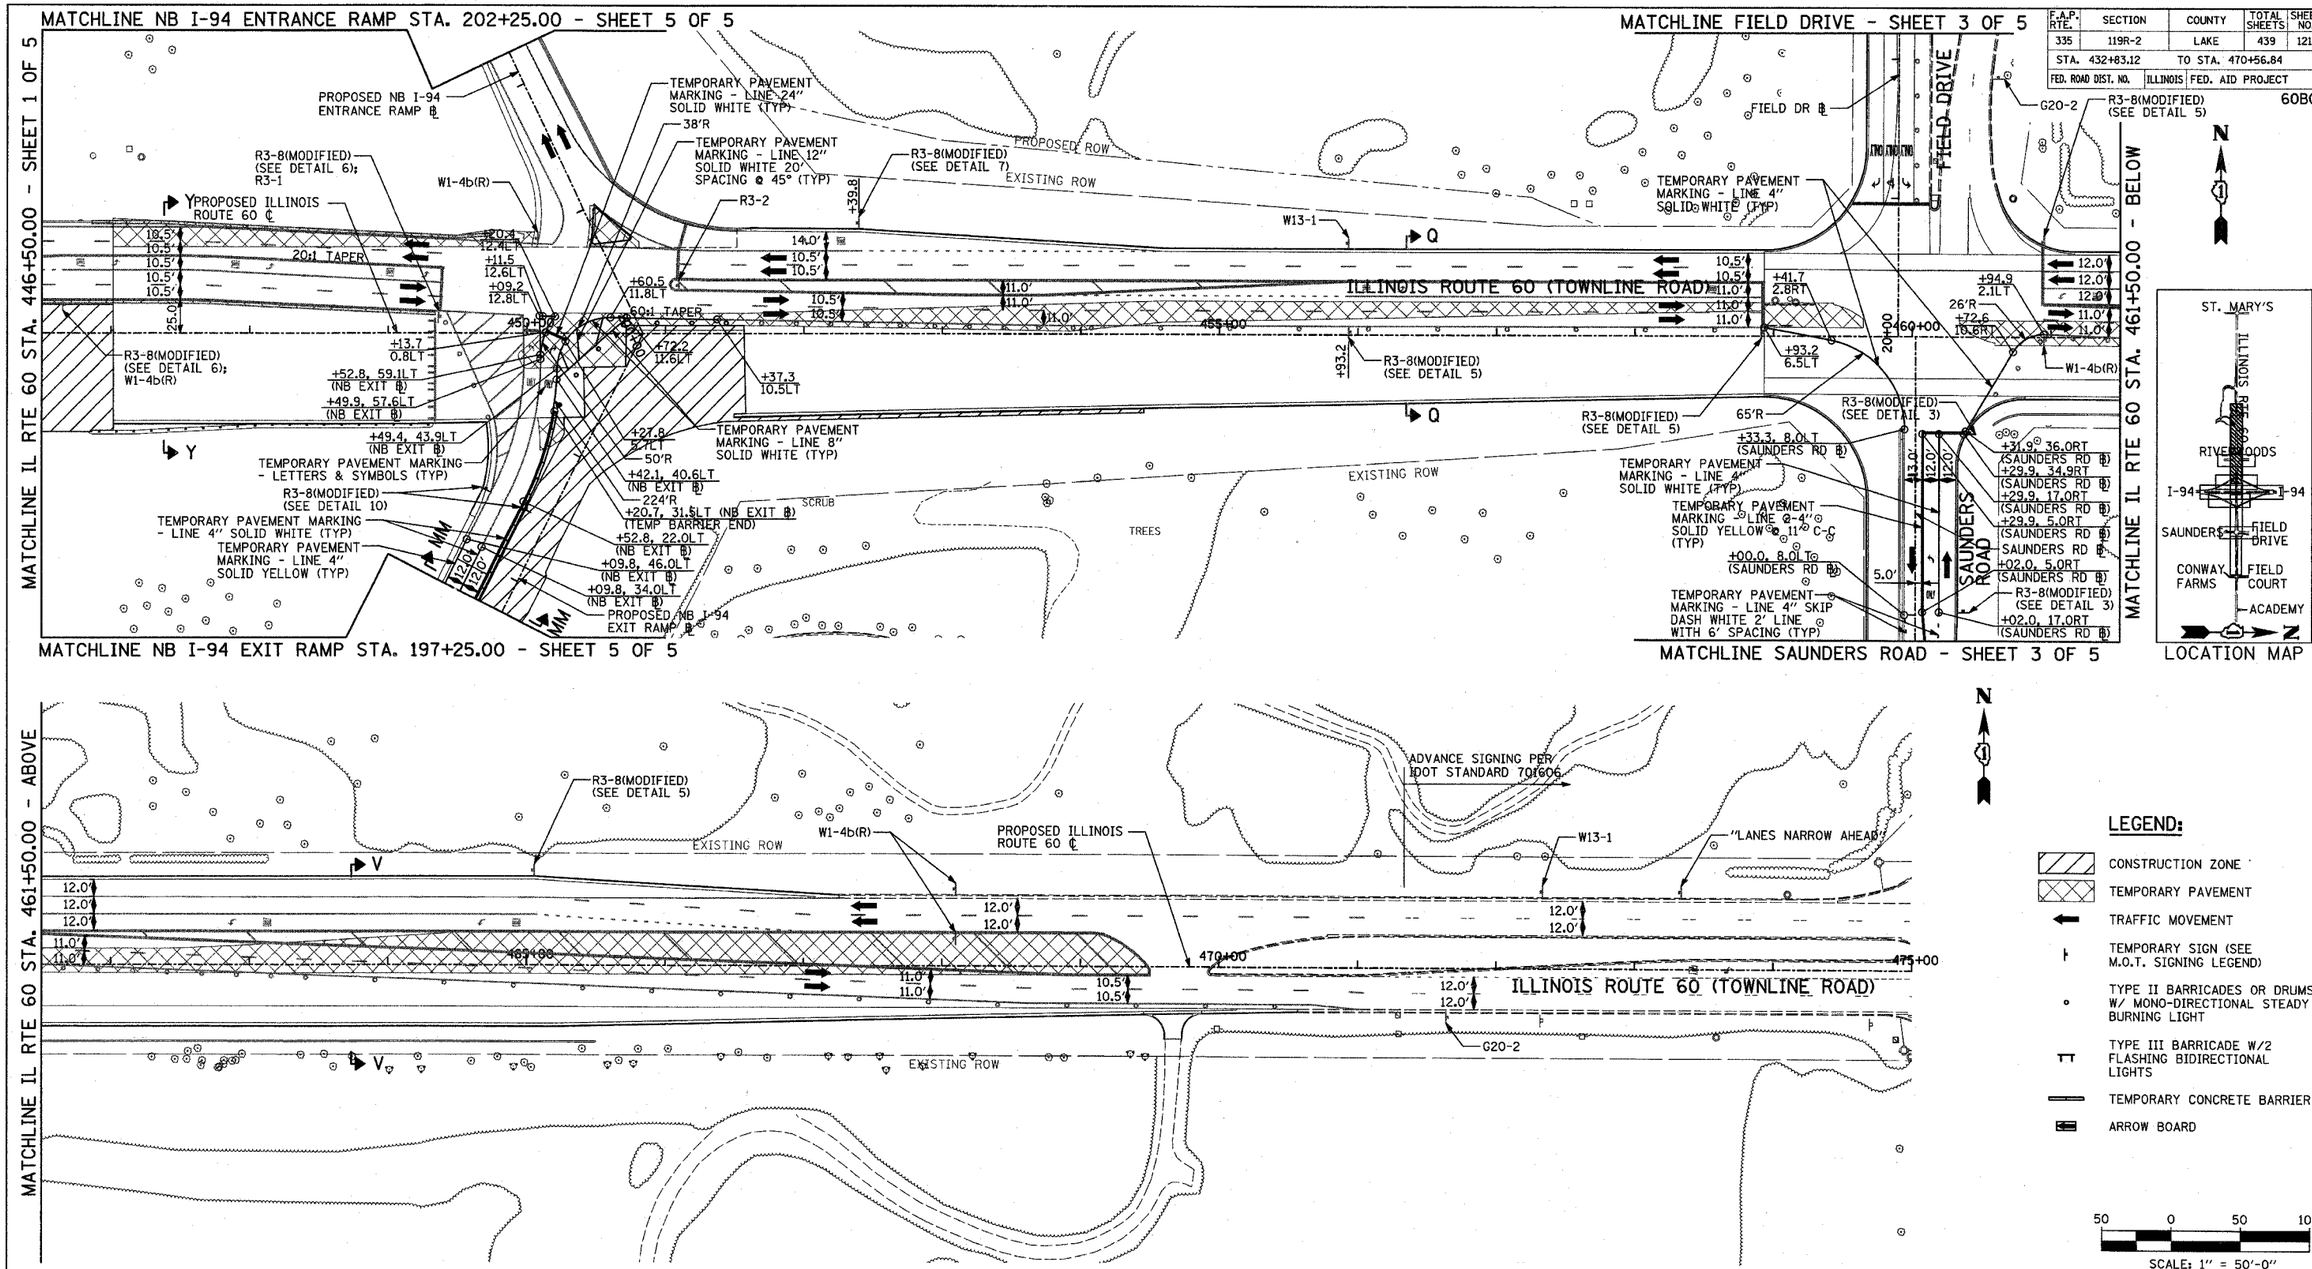

REVISIONS	
NAME	DATE

ILLINOIS DEPARTMENT OF TRANSPORTATION

ILLINOIS RTE 60 OVER I-94

MAINTENANCE OF TRAFFIC PLAN
IL RTE 60 STA. 446+50.00 TO 475+00.00
STAGE 4 - SHEET 2 OF 5

SCALE: 1"=50'-0" DRAWN BY: MPG, CBS
DATE: MAY 8, 2007 CHECKED BY: JDF

TY·LIN INTERNATIONAL

p:\602458(11-60)\road\60mai4_sht02.dgn
05/02/2007 10:31:22 AM