F.A.P. RTE.	SECTION	COUNTY	TOTAL SHEETS	SHEET NO.
335	119R-2	LAKE	439	147
STA. 432+83.12		TO STA. 470+56.84		
FED. ROAD DIST. NO.	ILLINOIS	FED. AID PROJECT		

60B01

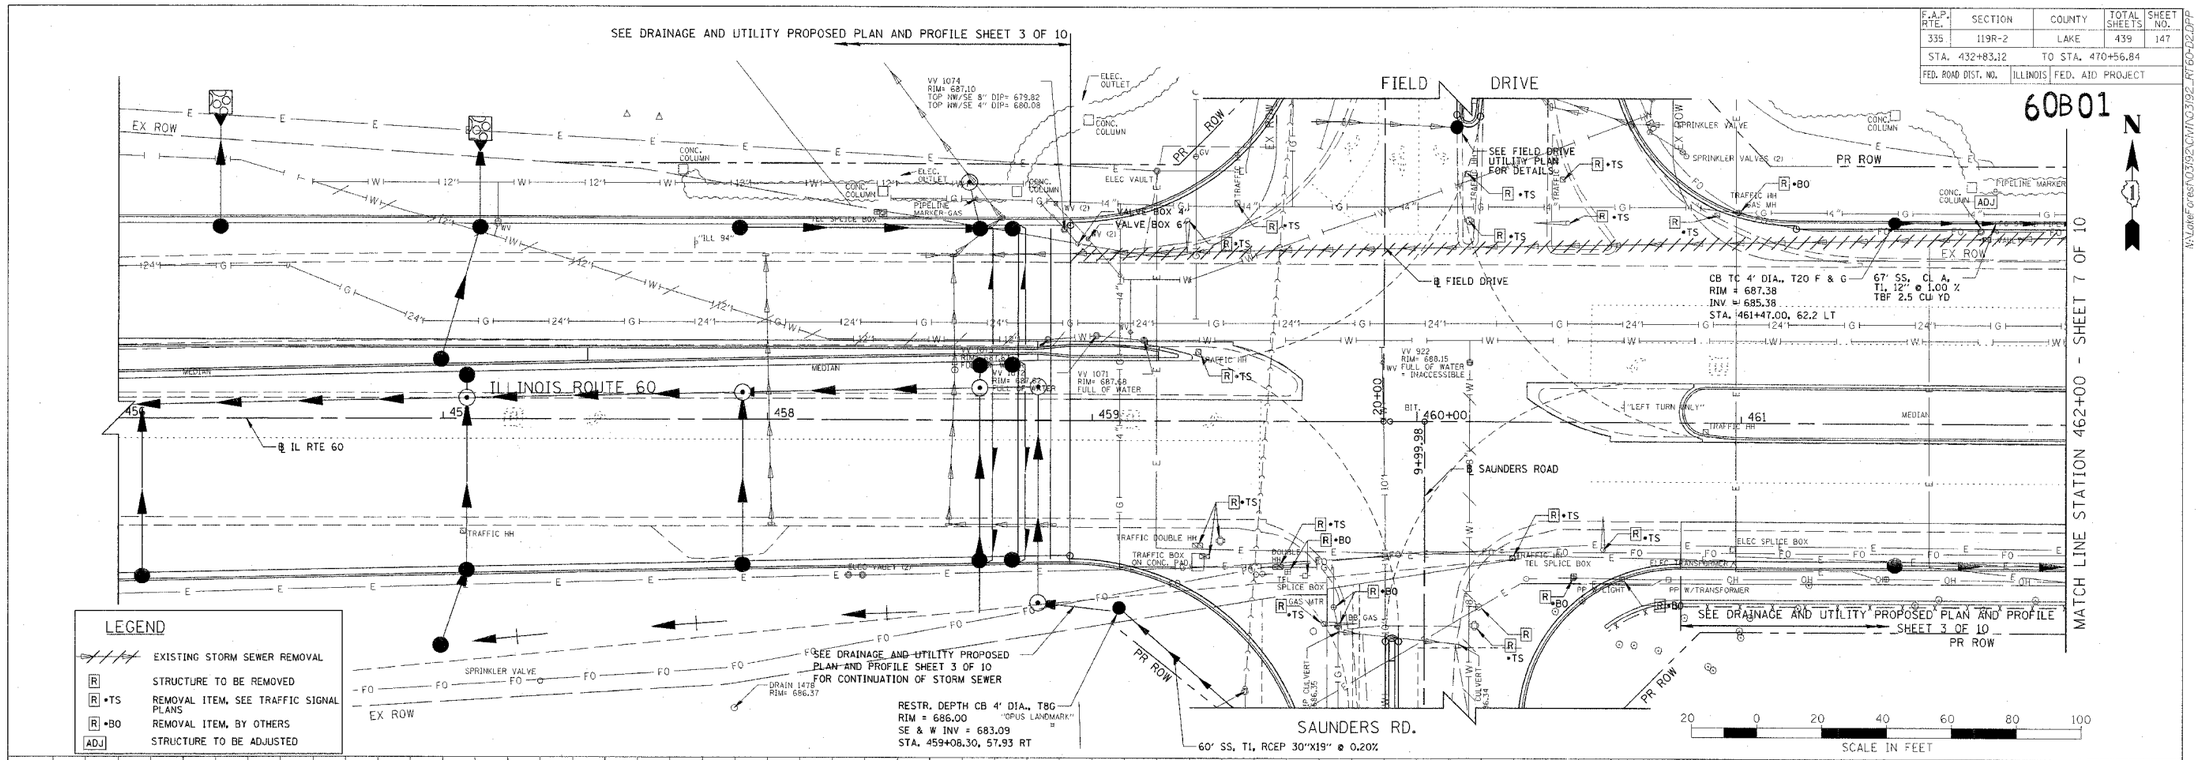

LEGEND

	EXISTING STORM SEWER REMOVAL
R	STRUCTURE TO BE REMOVED
R •TS	REMOVAL ITEM, SEE TRAFFIC SIGNAL PLANS
R •BO	REMOVAL ITEM, BY OTHERS
ADJ	STRUCTURE TO BE ADJUSTED

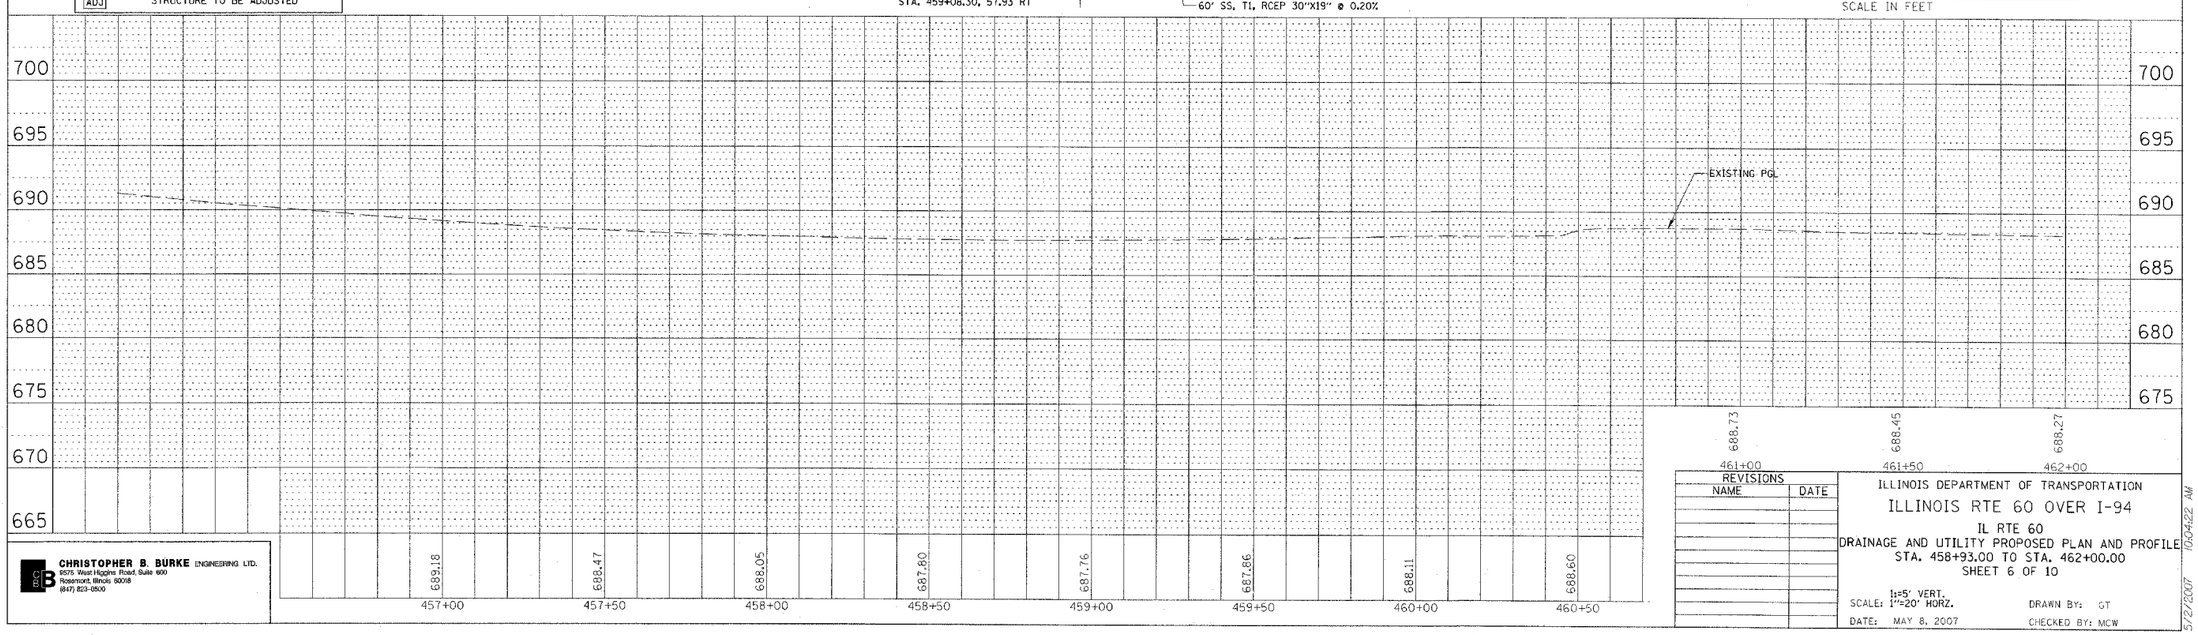

CHRISTOPHER B. BURKE ENGINEERING LTD.
9575 West Higgins Road, Suite 600
Rosemont, Illinois 60018
(847) 823-0500

REVISIONS	
NAME	DATE

ILLINOIS DEPARTMENT OF TRANSPORTATION

ILLINOIS RTE 60 OVER I-94

IL RTE 60

DRAINAGE AND UTILITY PROPOSED PLAN AND PROFILE

STA. 458+93.00 TO STA. 462+00.00

SHEET 6 OF 10

SCALE: 1:=5' VERT. 1"=20' HORZ.

DATE: MAY 8, 2007

DRAWN BY: GT

CHECKED BY: MCW

5/2/2007 10:04:22 AM