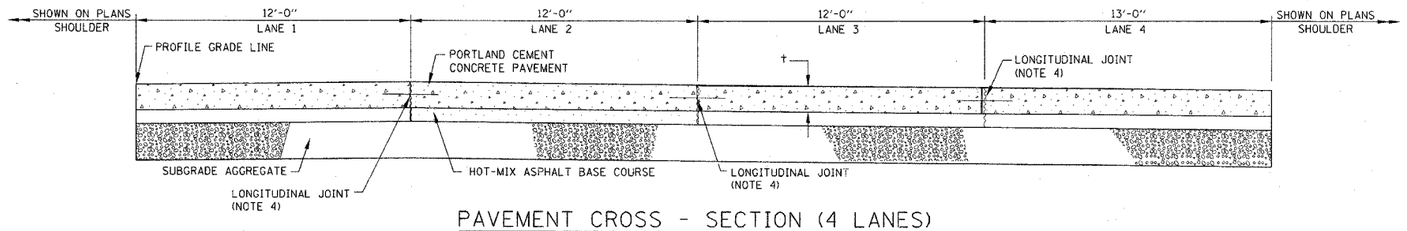

PAVEMENT CROSS - SECTION (4 LANES)

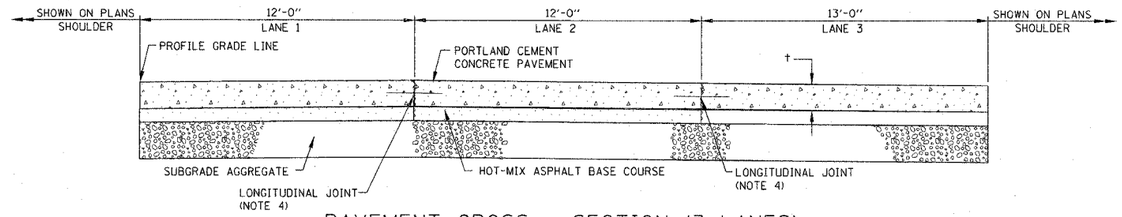

PAVEMENT CROSS - SECTION (3 LANES)

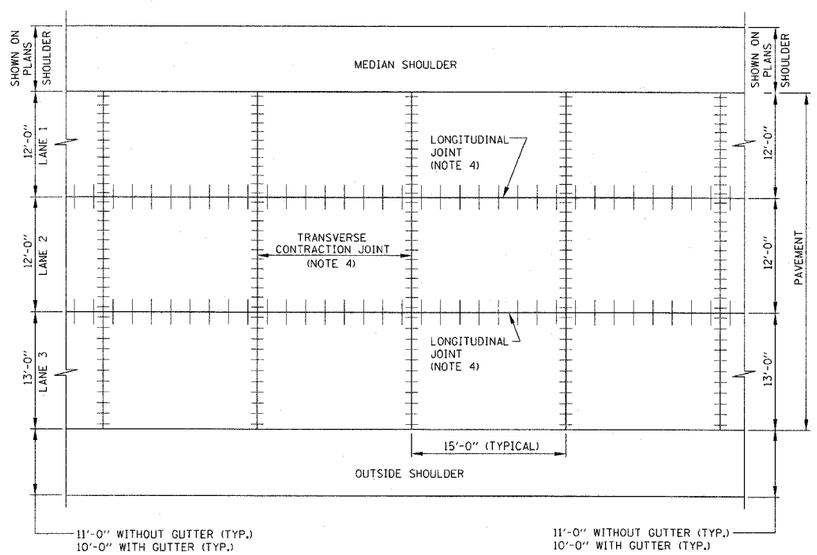

PAVEMENT PLAN
3 - LANE SECTION

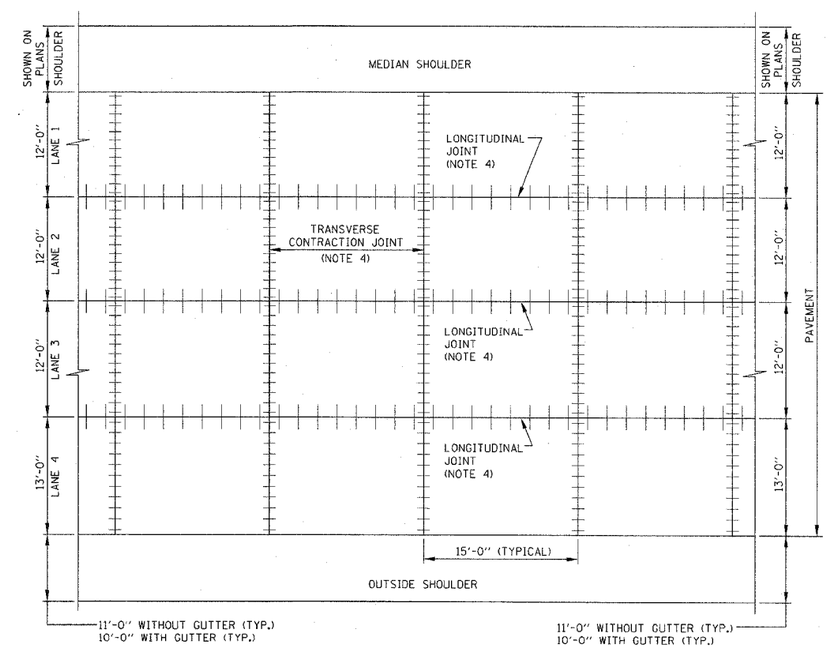

PAVEMENT PLAN
4 - LANE SECTION

SHEET 2 OF 2

SEE SHEET 1 (OF 2)
IN THIS SERIES
FOR GENERAL NOTES.

APPROVED Jeff Daly
CHIEF ENGINEER
DATE 1-1-2007

DATE	REVISIONS

Illinois Tollway
Open Roads for a Faster Future

J.P.C. PAVEMENT

STANDARD A5-00