F.A.P. RTE.	SECTION	COUNTY	TOTAL SHEETS	SHEET NO.
335	119R-2	LAKE	439	393
STA. 432+83.12		TO STA. 470+56.84		
FED. ROAD DIST. NO.	ILLINOIS	FED. AID PROJECT		

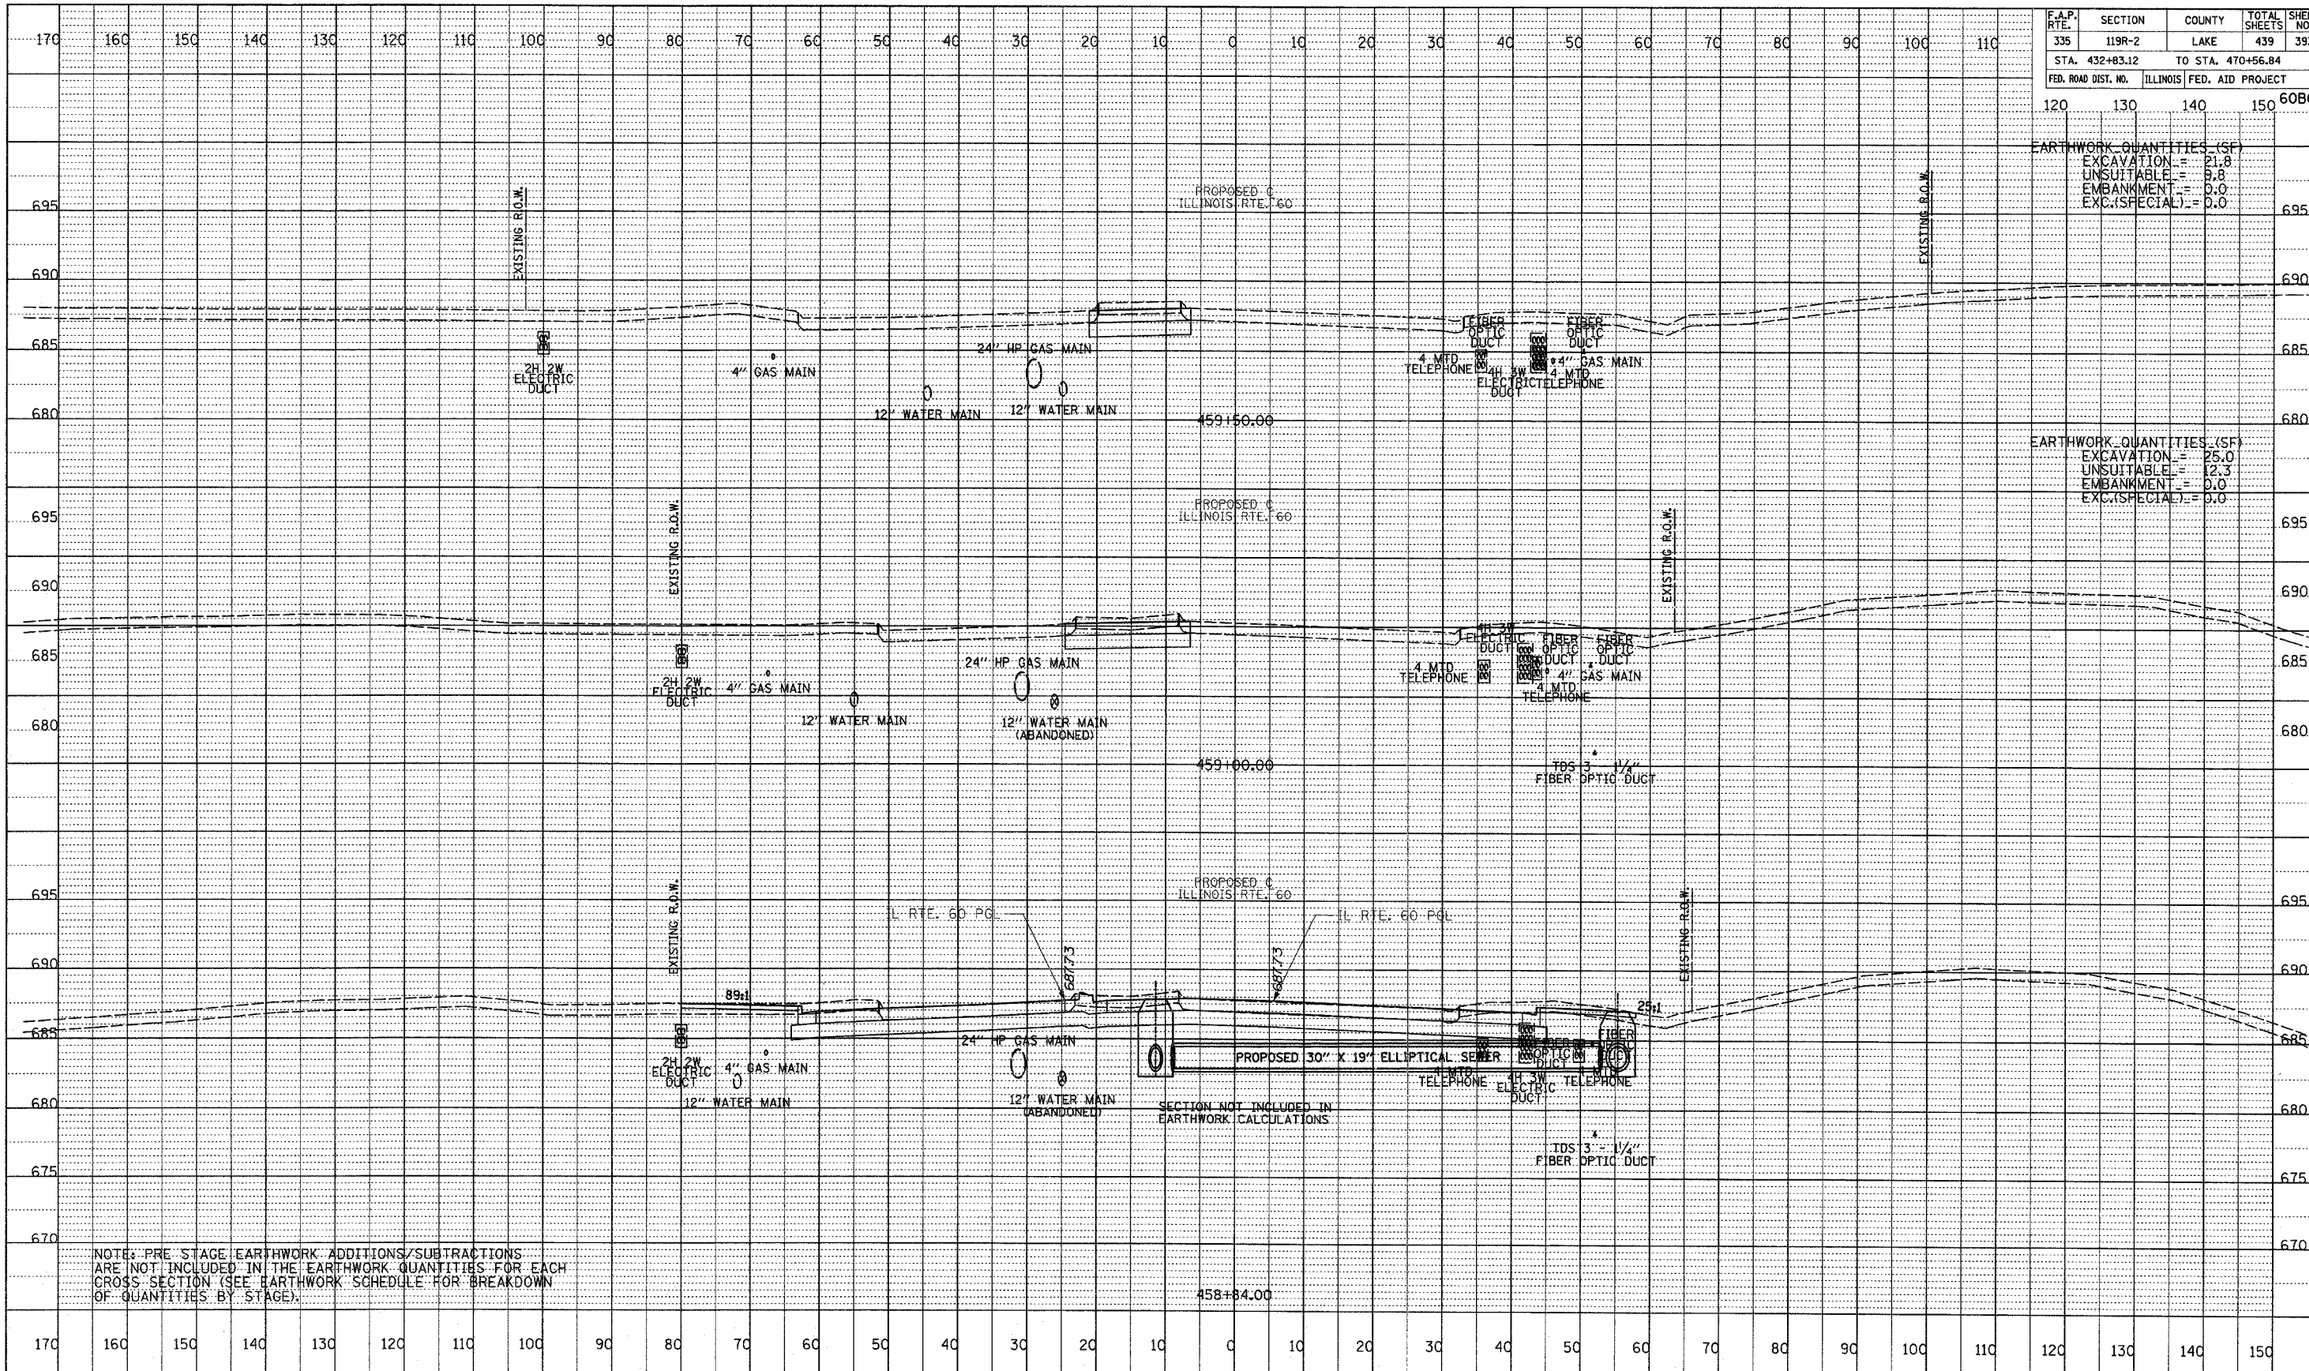

TY·LIN INTERNATIONAL

HORIZONTAL SCALE 10' 0 10' 20'

VERTICAL SCALE 5' 0 5' 10'

ILLINOIS RTE. 60 (TOWNLINE RD)
STA. 458+84 TO STA. 459+50

PROFILE NOTE BOOK NO. SURVEYED PLOTTED GRADES CHECKED B.M. NOTED STRUCTURE NOTATNS CHKD BY DATE

P:\602458\IL-60\Road\gpk60xssh.dgn

5/7/2007 9:25:54 AM