F.A.P. RTE.	SECTION	COUNTY	TOTAL SHEETS	SHEET NO.
335	119R-2	LAKE	439	409
STA. 432+83.12		TO STA. 470+56.84		
FED. ROAD DIST. NO.	ILLINOIS	FED. AID PROJECT		

60B01

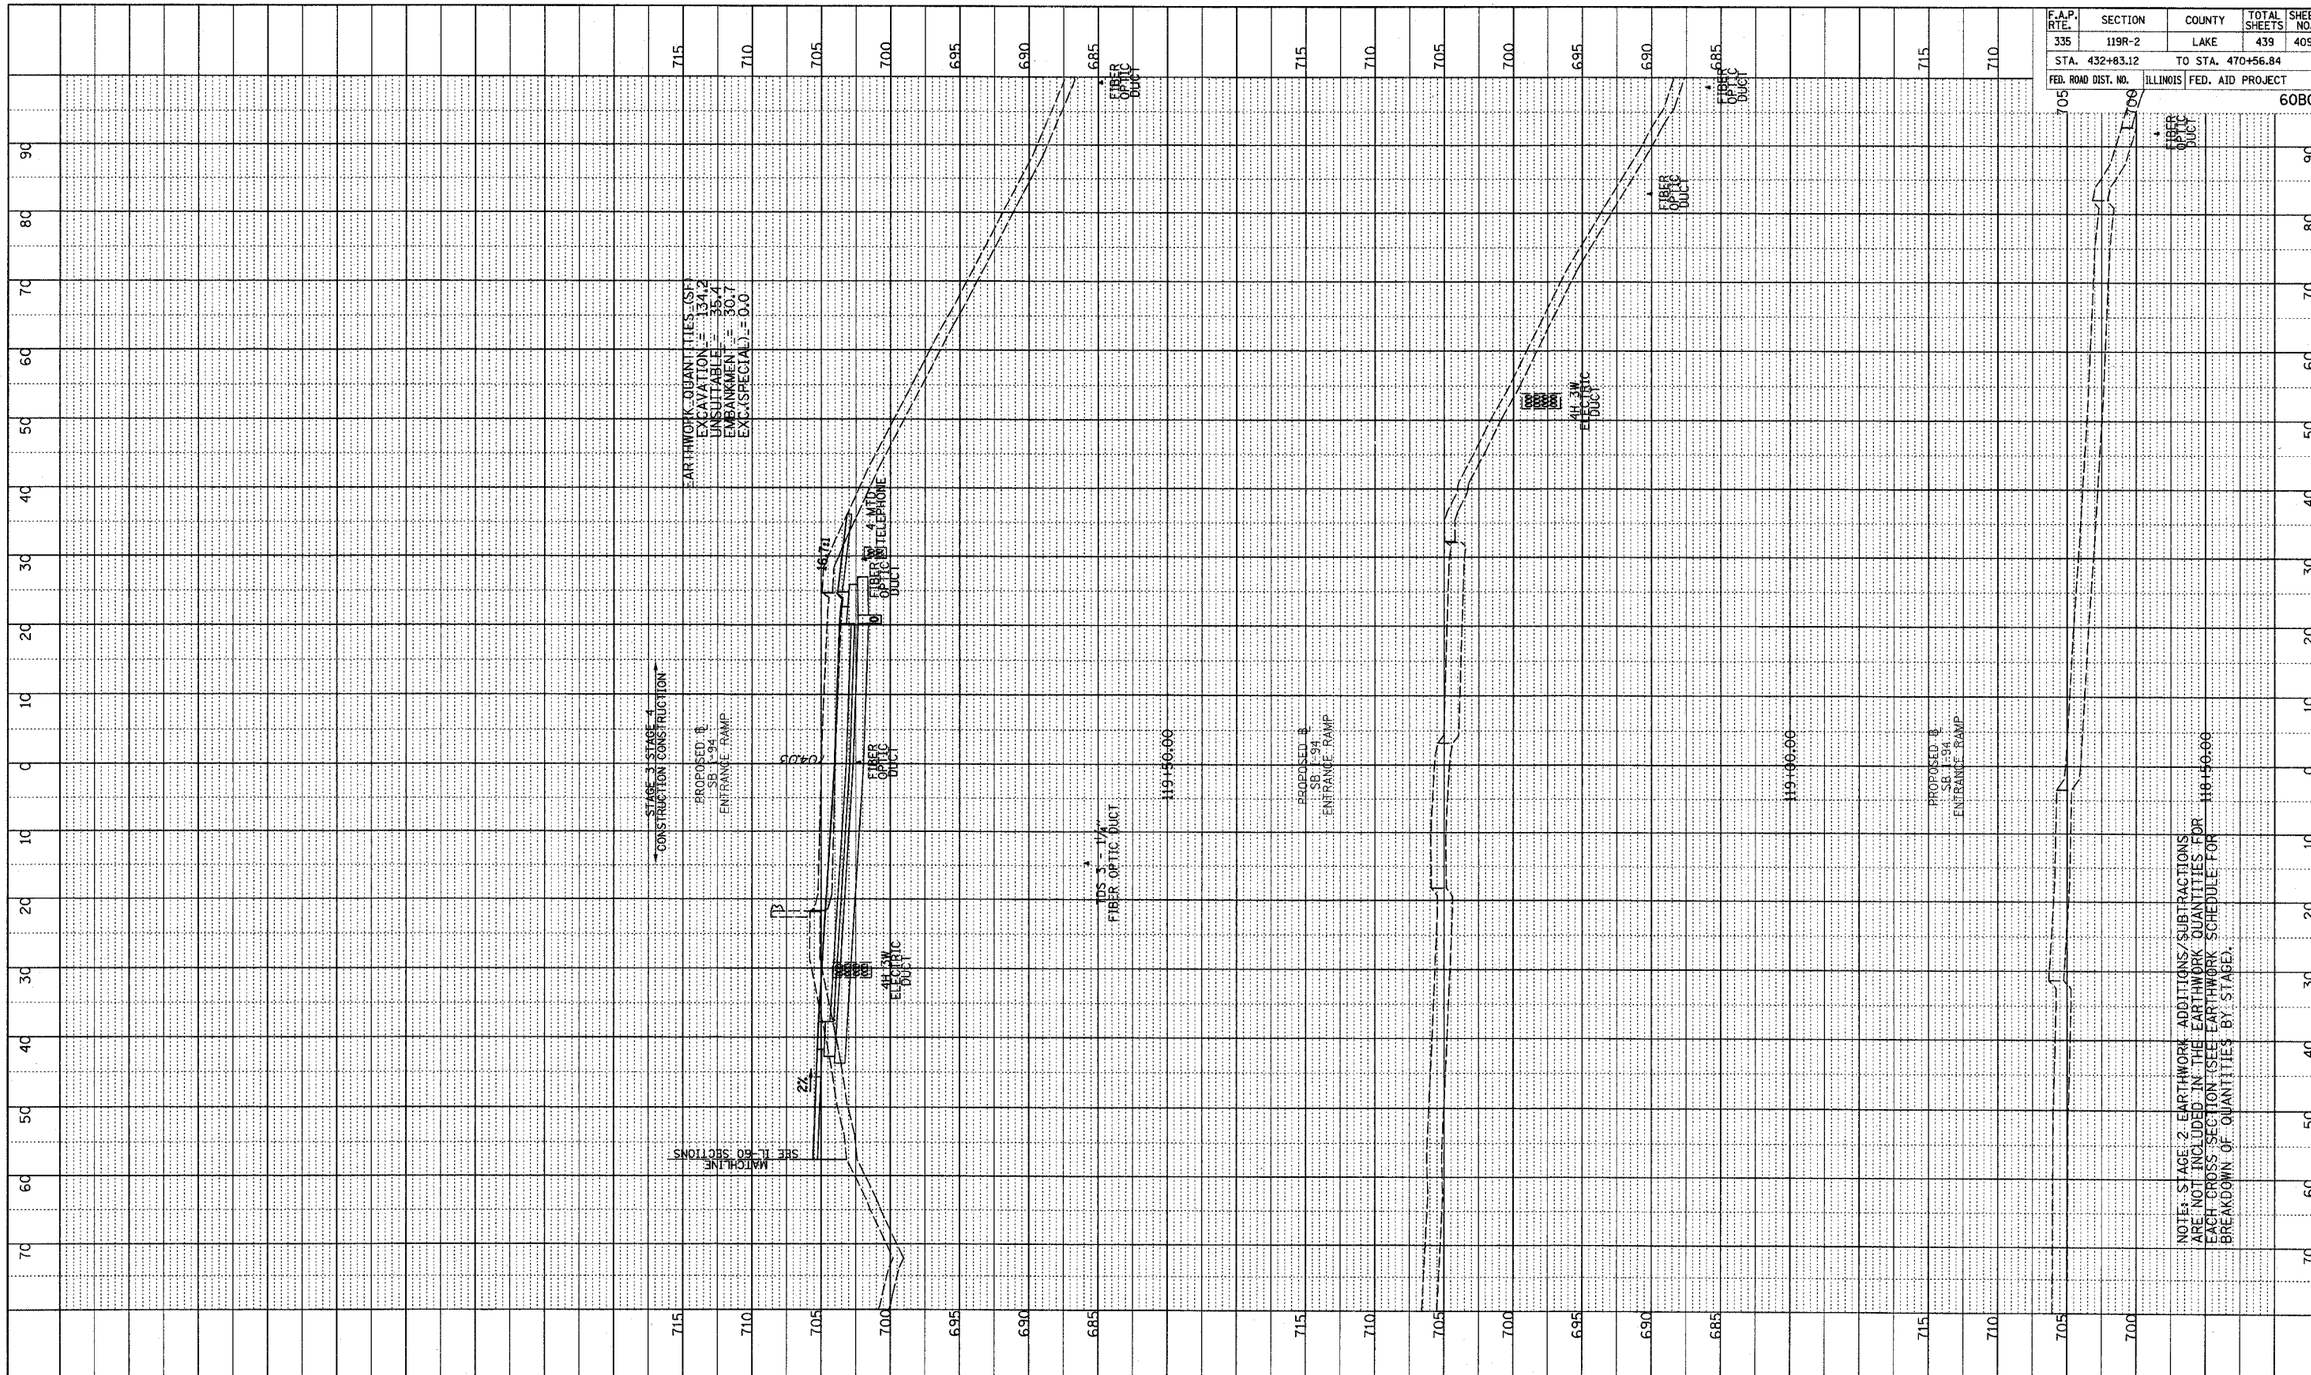

TYLIN INTERNATIONAL

10' 0 10' 20' HORIZONTAL SCALE

5' 0 5' 10' VERTICAL SCALE

SB I-94 ENTRANCE RAMP
STA. 118+50 TO STA. 119+50

PROFILE NOTE BOOK NO. ____ SURVEYED PLOTTED GRADES CHECKED B.M. NOTED STRUCTURE NOTATIONS CHKD BY DATE

p:\60245811-60\road\gpk60xssh_sbon.dgn

5/7/2007 10:40:20 AM