CONTRACT NO. 60B82

F.A.U. RTE.	SECTION	COUNTY	TOTAL SHEETS	SHEET NO.
1320	581EXT-BR	COOK	46	8
STA.	TO STA.			
FED. ROAD DIST. NO.	ILLINOIS	FED. AID PROJECT		

LEGEND:

- TEMPORARY CONCRETE BARRIER WALL
- WARNING SIGN
- IMPACT ATTENUATORS
- DRUMS @ 50' C-C
- TYPE III BARRICADE
- WORK ZONE

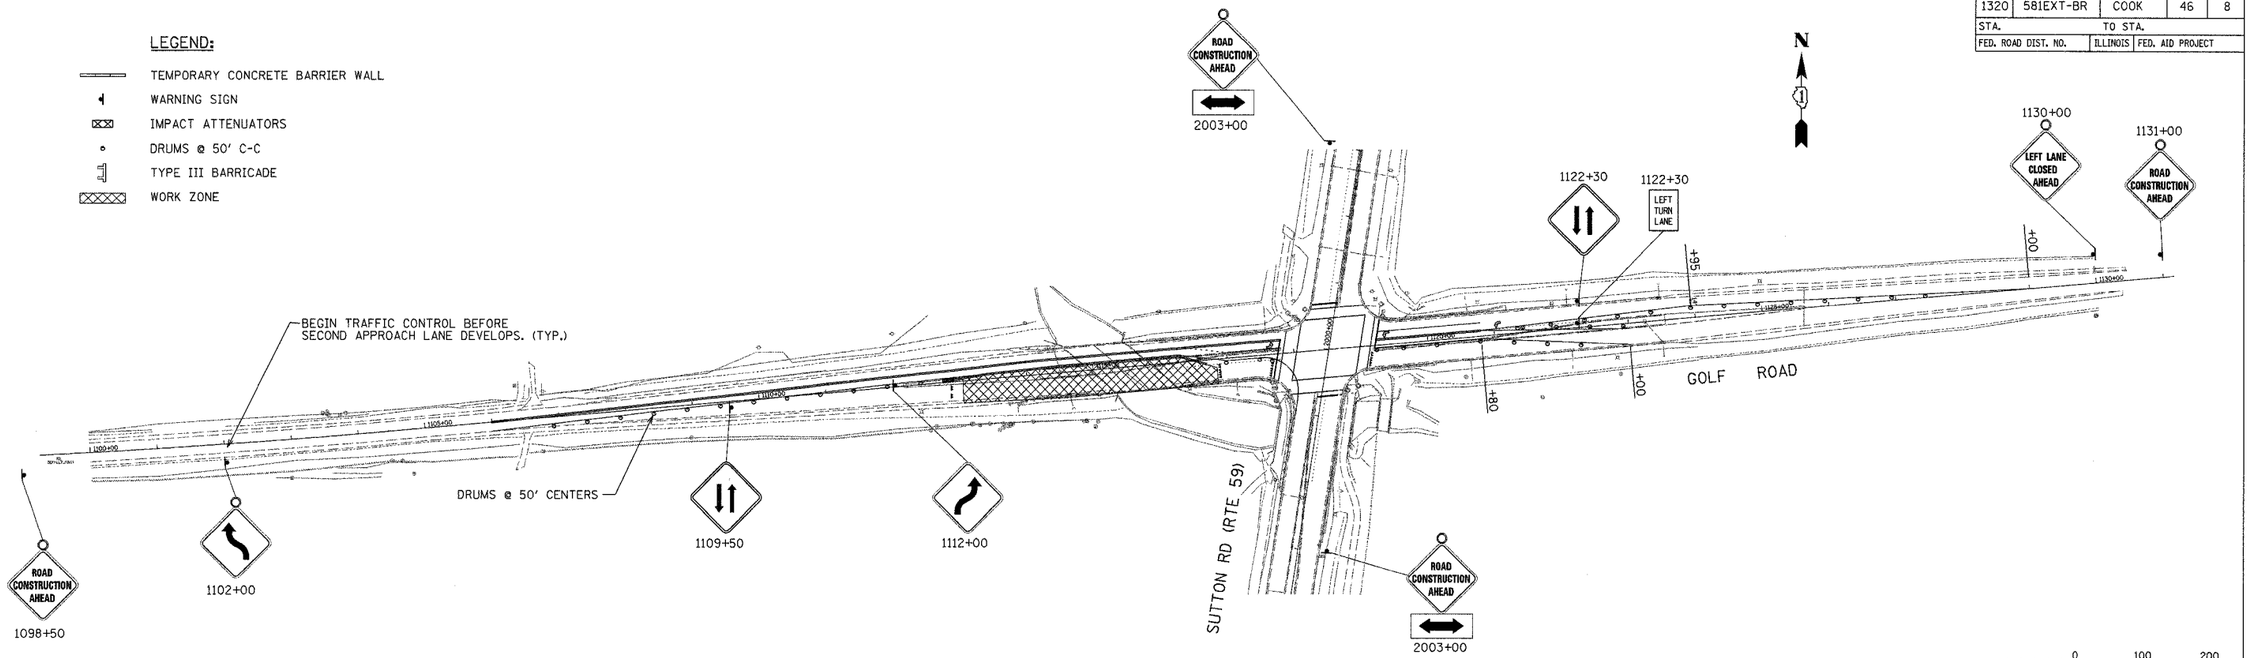

STAGE 1

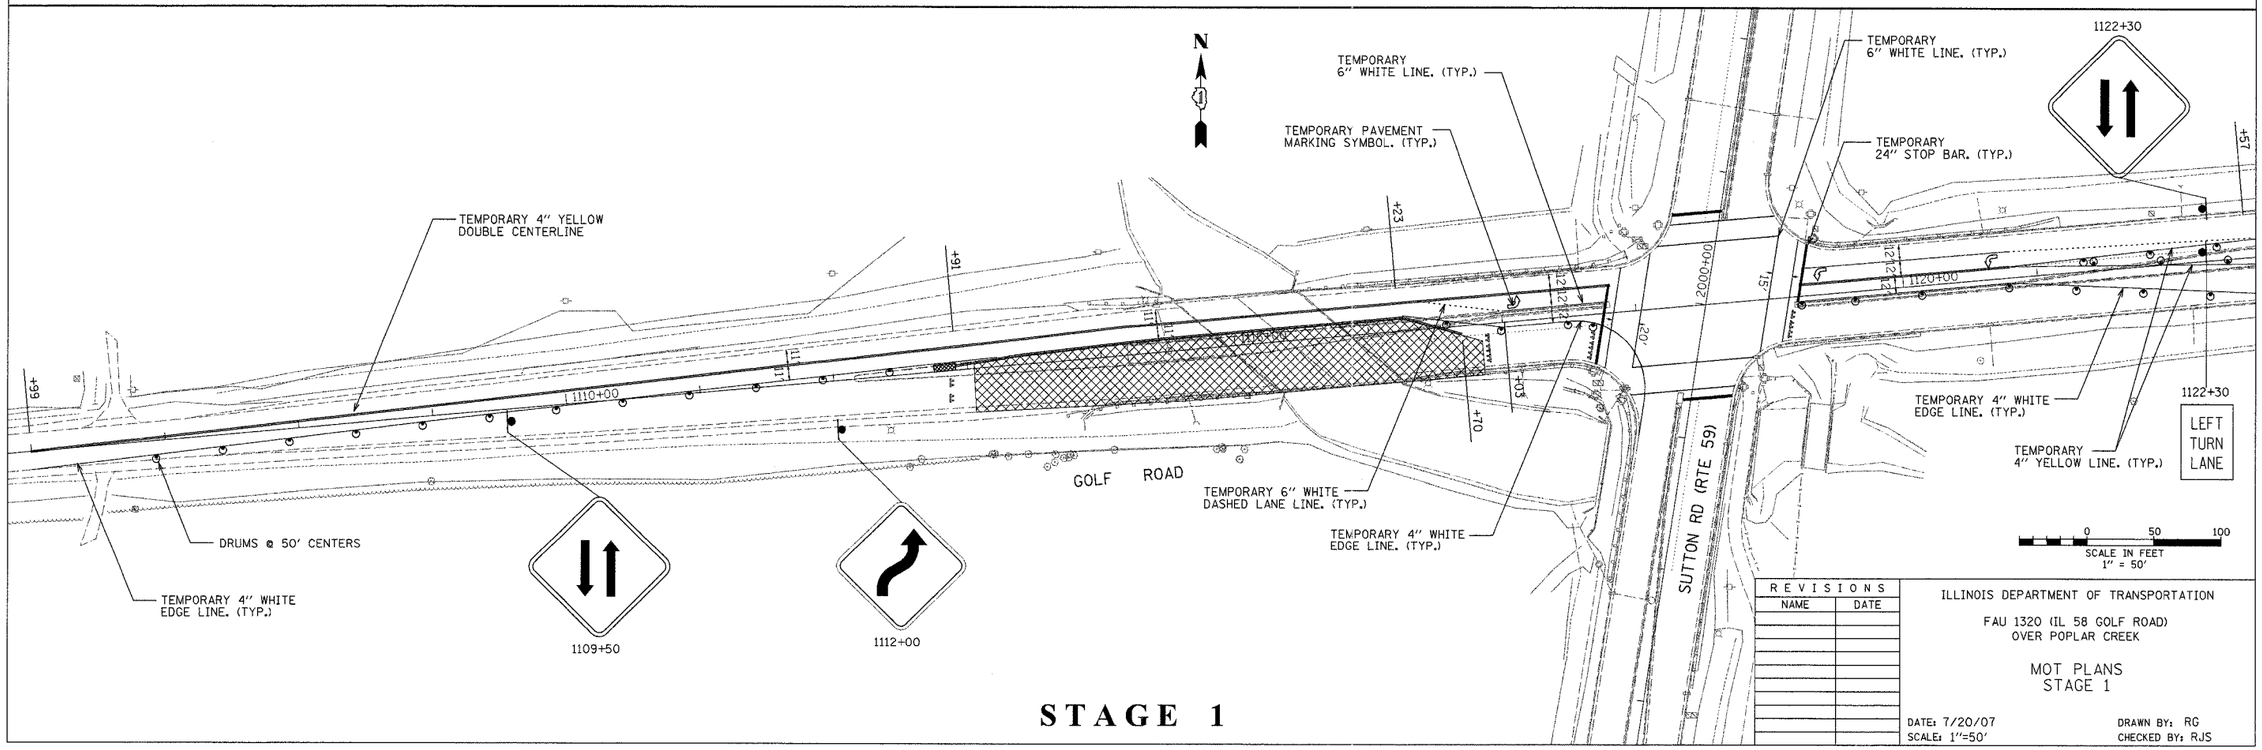

STAGE 1

REVISIONS	
NAME	DATE

ILLINOIS DEPARTMENT OF TRANSPORTATION

FAU 1320 (IL 58 GOLF ROAD)
OVER POPLAR CREEK

MOT PLANS
STAGE 1

DATE: 7/20/07 DRAWN BY: RG
SCALE: 1"=50' CHECKED BY: RJS

H:\Jobs2006\20063028-10\CAD\Site\dgn\00\Stage_1_6-27.dgn
7/18/2007 3:25:21 PM

H:\Site\dgn\00\Stage_1_6-27.dgn 7/18/2007 3:25:21 PM