*REF-topp06
*REF-pp06
*REF-prof06
*REF-ptxt06

CONTRACT NO. 62742

F.A.U RTE.	SECTION	COUNTY	TOTAL SHEETS	SHEET NO.
2845	3152 WRS	COOK	195	35
STA. 62+00	TO STA. 77+00			
FED. ROAD DIST. NO. 1	ILLINOIS	FED. AID PROJECT		

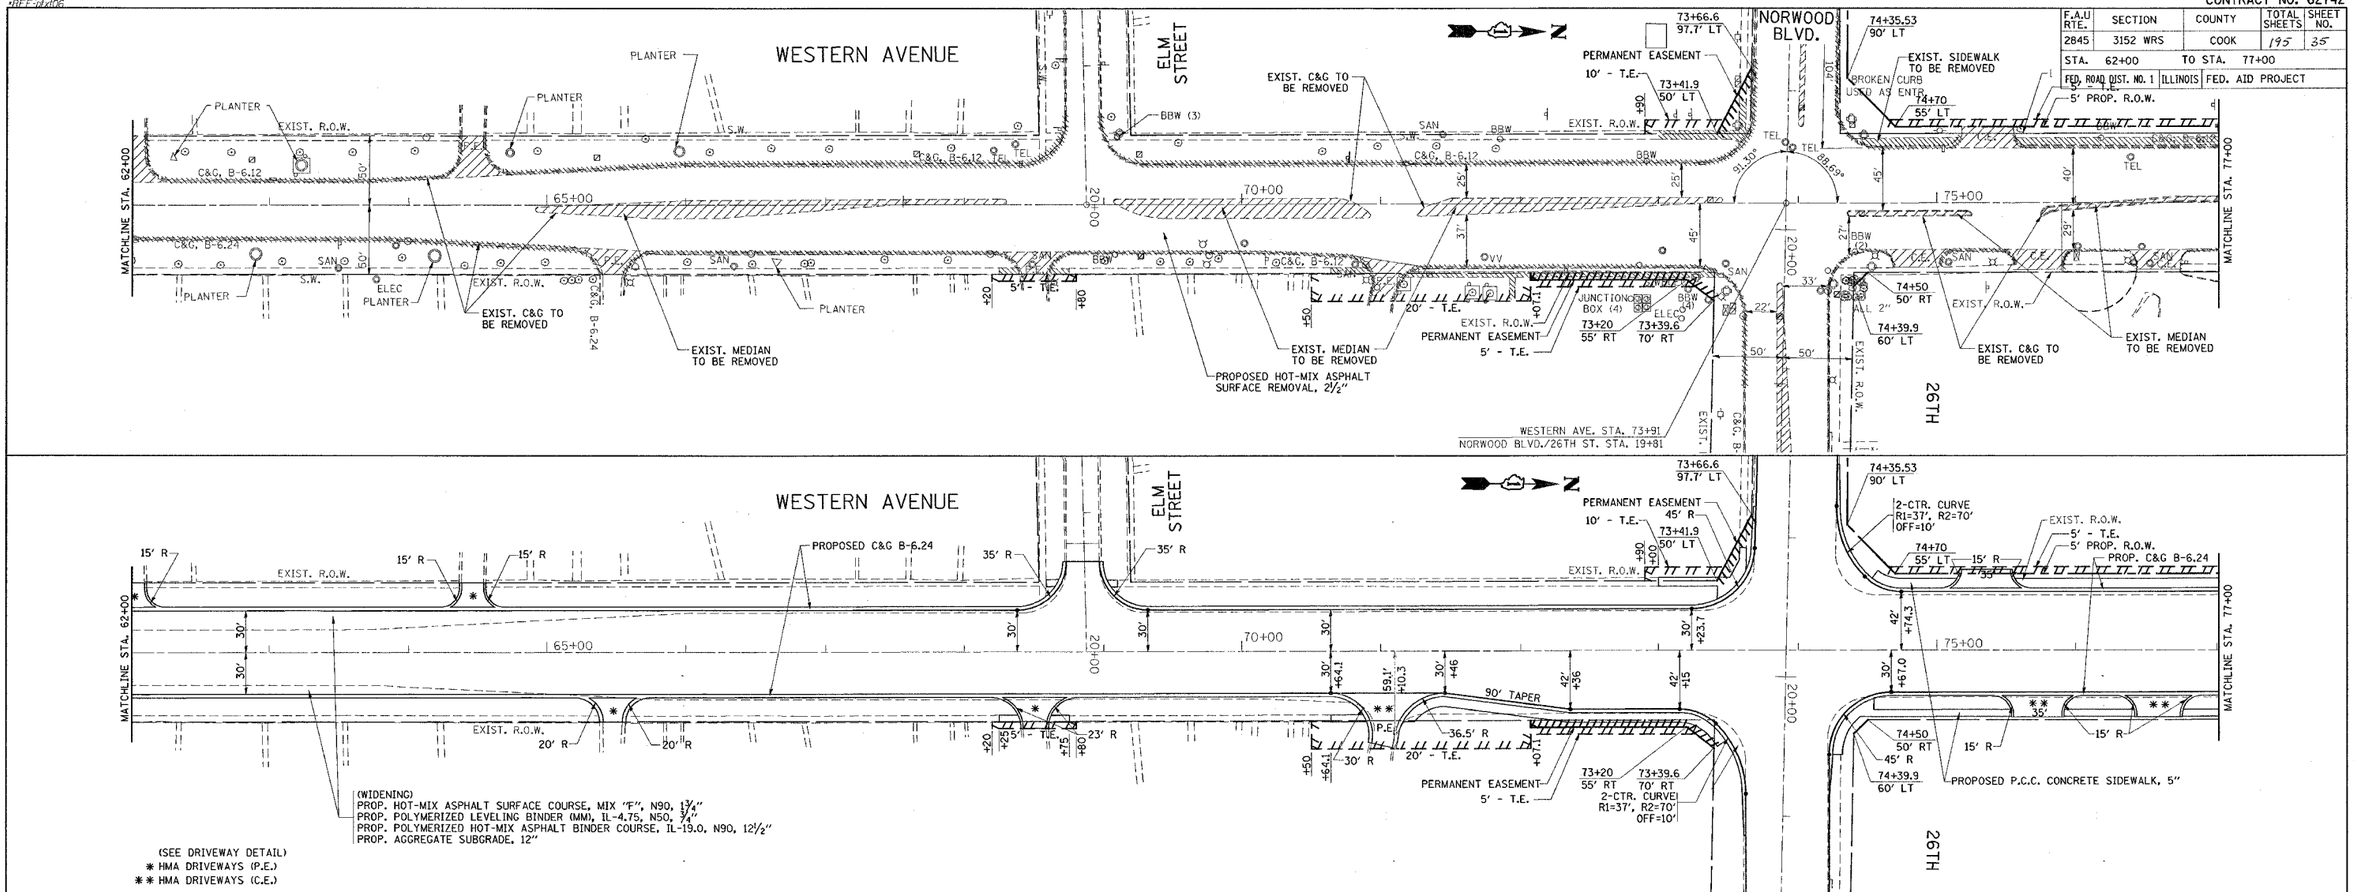

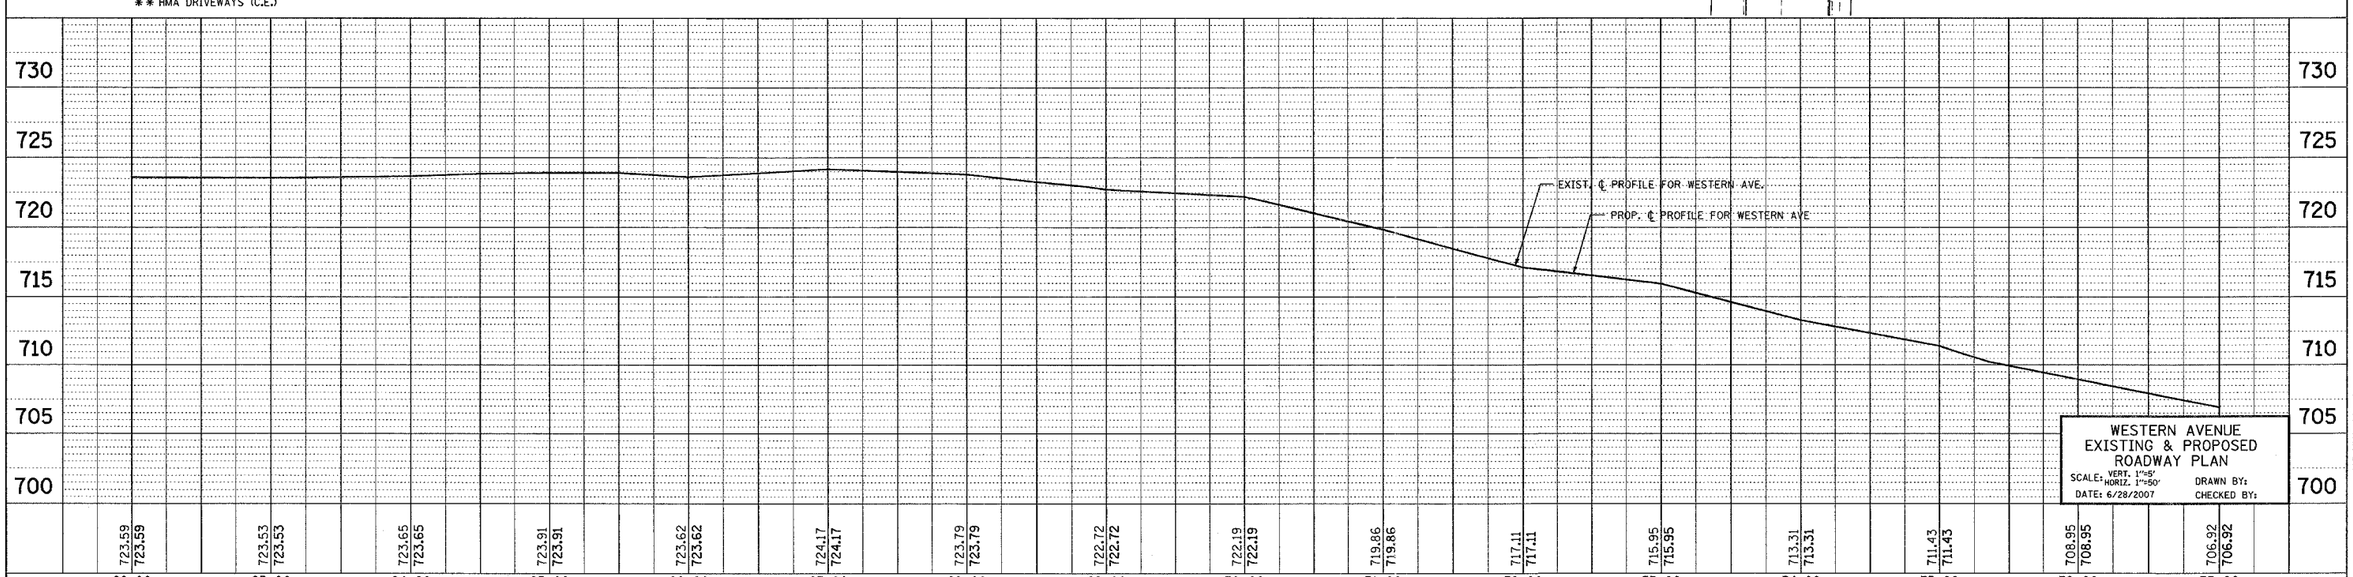

WESTERN AVENUE
EXISTING & PROPOSED
ROADWAY PLAN
SCALE: VERT. 1"=5' HORIZ. 1"=50'
DATE: 6/28/2007
DRAWN BY:
CHECKED BY:

6/28/2007
c:\projects\pl44699\sh_rdwy.dgn
bauerdl