CONTRACT NO. 62742

F.A. RTE.	SECTION	COUNTY	TOTAL SHEETS	SHEET NO.
2845	3152 WRS	COOK	141	128
STA. 36+00		TO STA. 51+00		
FED. ROAD DIST. NO. 1	ILLINOIS	FED. AID PROJECT		

LEGEND:

- EXISTING LIGHTING CONTROLLER, SINGLE DOOR
- EXISTING LIGHTING CONTROLLER AND CONCRETE PAD, TO BE REMOVED
- EXISTING ELECTRIC UTILITY POLE
- (R) EXISTING LIGHTING UNIT TO BE REMOVED
- (T) TEMPORARY SINGLE ARM LIGHTING UNIT 50' WOOD POLE, 15' MAST ARM, 400W LUMINAIRE, 12' BACK OF CURB SETBACK UNLESS OTHERWISE NOTED
- AC TEMPORARY AERIAL CABLE, 3-1/C NO. 4 WITH MESSENGER WIRE, UNLESS OTHERWISE NOTED
- UNDERGROUND ELECTRICAL TYPE AND SIZE AS NOTED
- PROPOSED LIGHTING CONTROLLER, SINGLE DOOR
- 40' WOOD POLE
- CONTROLLER DESIGNATION
- CIRCUIT DESIGNATION
- FIXTURE SEQUENCE DESIGNATION

T-2-5

CONTROLLER O SERVICE INSTALLATION
N.T.S.

SERVICE INSTALLATION NOTES:

1. CONTRACTOR TO VERIFY ACTUAL COMED SERVICE DROP LOCATIONS PRIOR TO STARTING WORK.
2. LOCATION OF CONTROLLER IS SHOWN GRAPHICALLY. FINAL LOCATIONS SHALL BE ACCORDING TO COMED SERVICE DROP AND OTHER UTILITY LOCATIONS. CONTRACTOR TO VERIFY LOCATION WITH ENGINEER PRIOR TO STARTING WORK.

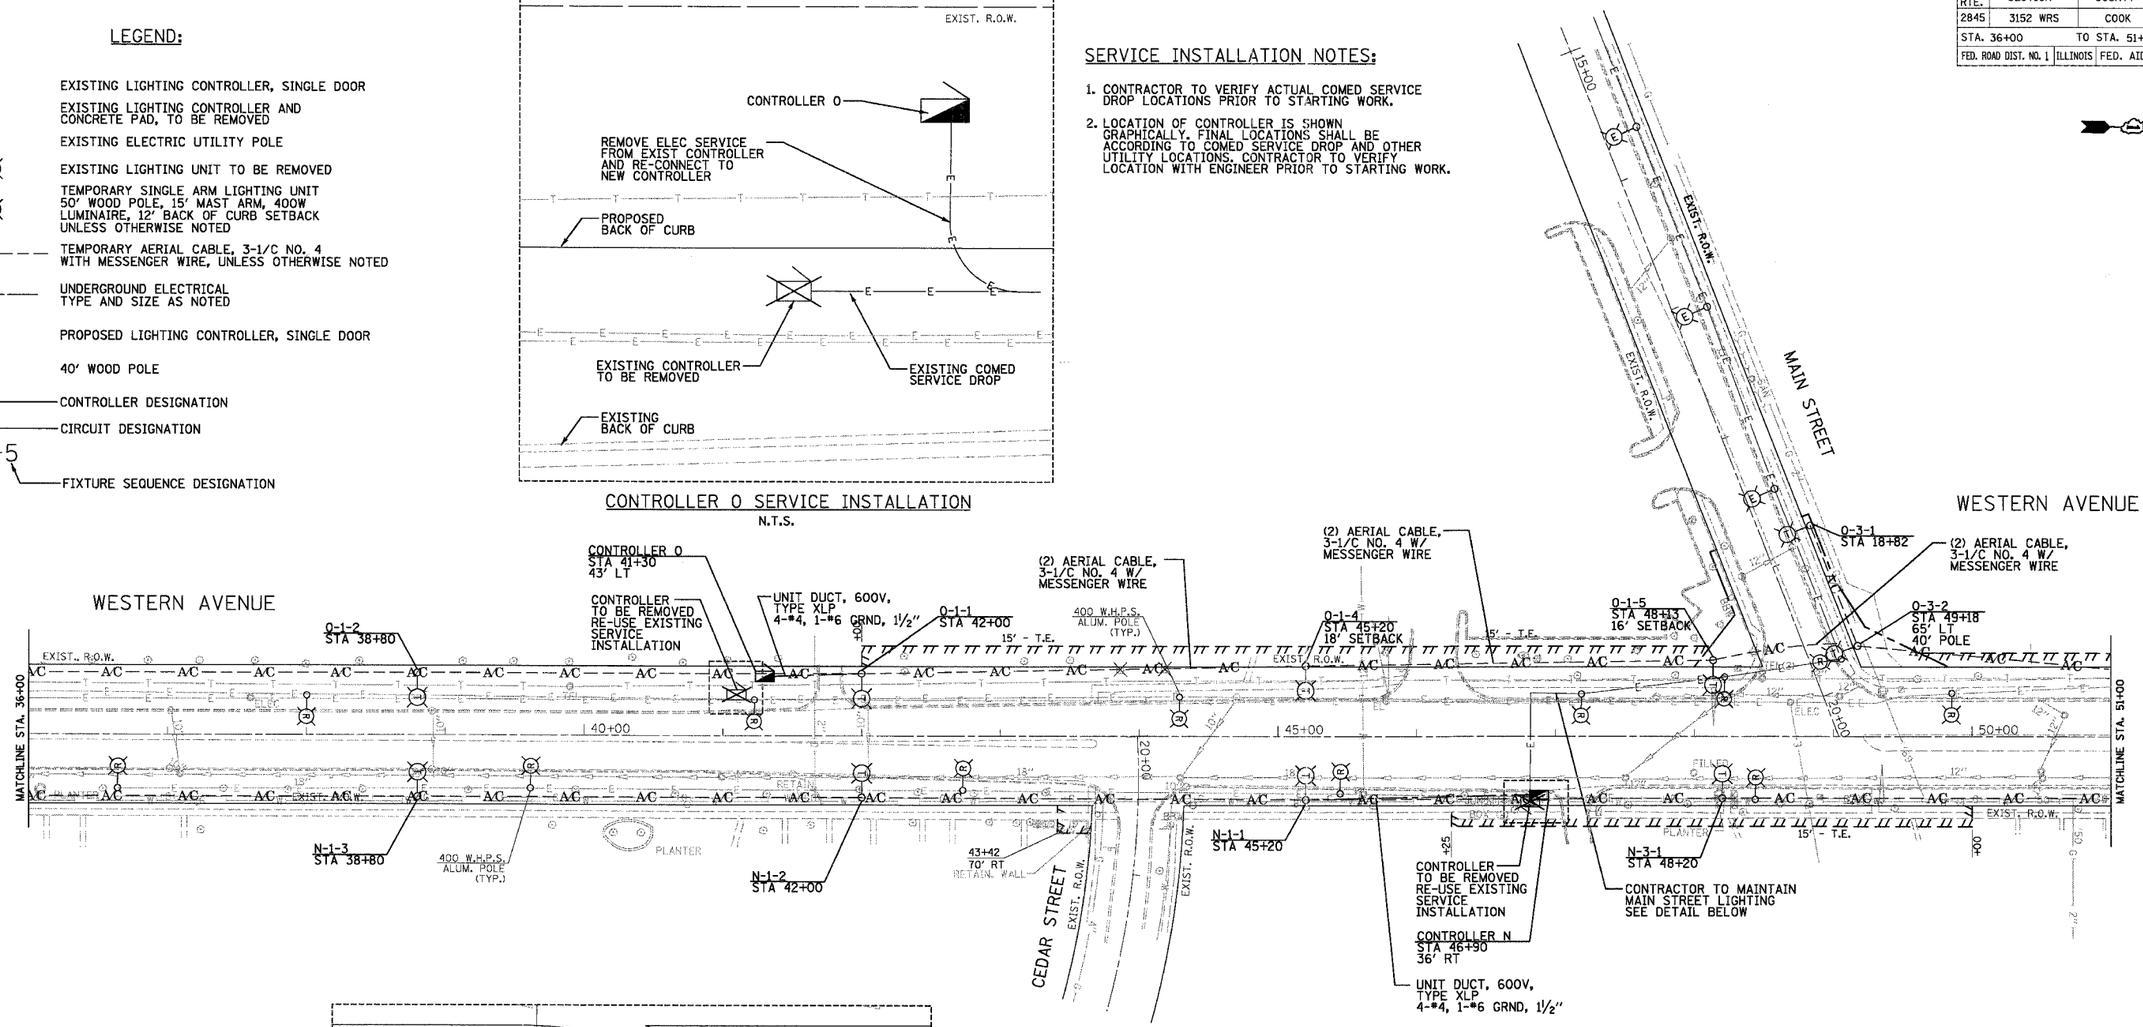

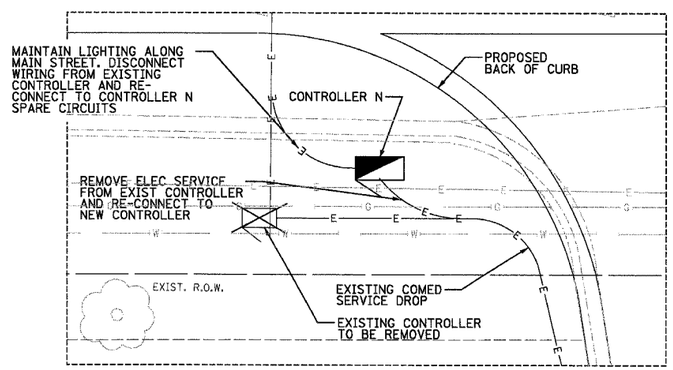

CONTROLLER N SERVICE INSTALLATION
N.T.S.

GRAPHIC SCALE
METERS
20 0 20 40 60 80 100
50 0 50 100 150 200 250
FEET

E-4

REVISIONS NAME	DATE

EPSTEIN
A. EPSTEIN AND SONS INTERNATIONAL, INC.
350 WEST FULTON STREET CHICAGO, ILLINOIS 60661-1195
T: 312-454-0100 F: 312-559-1217 www.epstein-intl.com
CHICAGO LOS ANGELES TEL AVIV WARSAW BUCHAREST

ILLINOIS DEPARTMENT OF TRANSPORTATION

WESTERN AVE. DEMOLITION, TEMPORARY LIGHTING AND ELECTRICAL SERVICE PLAN

SCALE: 1" = 50'
DRAWN BY: A.P.
DATE: 1/7/07
CHECKED BY: G.A.O.

PLOT DATE = 5/15/2007
FILE NAME = #FILE1#
PLOT SCALE = #SCALE#
USER NAME = #USER#