PLOT DATE = 7/2/2007
FILE NAME = c:\projects\pl44699\xs_western2.shddgn
PLOT SCALE = 10.0000 ' / IN.
USER NAME = guillaumefp

| ORIGINAL SURVEY | | BY | DATE |
|---|---|---|---|
| NOTE BOOK | SURVEYED | | |
| | PLOTTED | | |
| | TEMPLATE | | |
| NO. | AREAS | | |
| | AREAS CHECKED | | |

| FINAL SURVEY | | BY | DATE |
|---|---|---|---|
| NOTE BOOK | SURVEYED | | |
| | PLOTTED | | |
| | TEMPLATE | | |
| NO. | AREAS | | |
| | AREAS CHECKED | | |

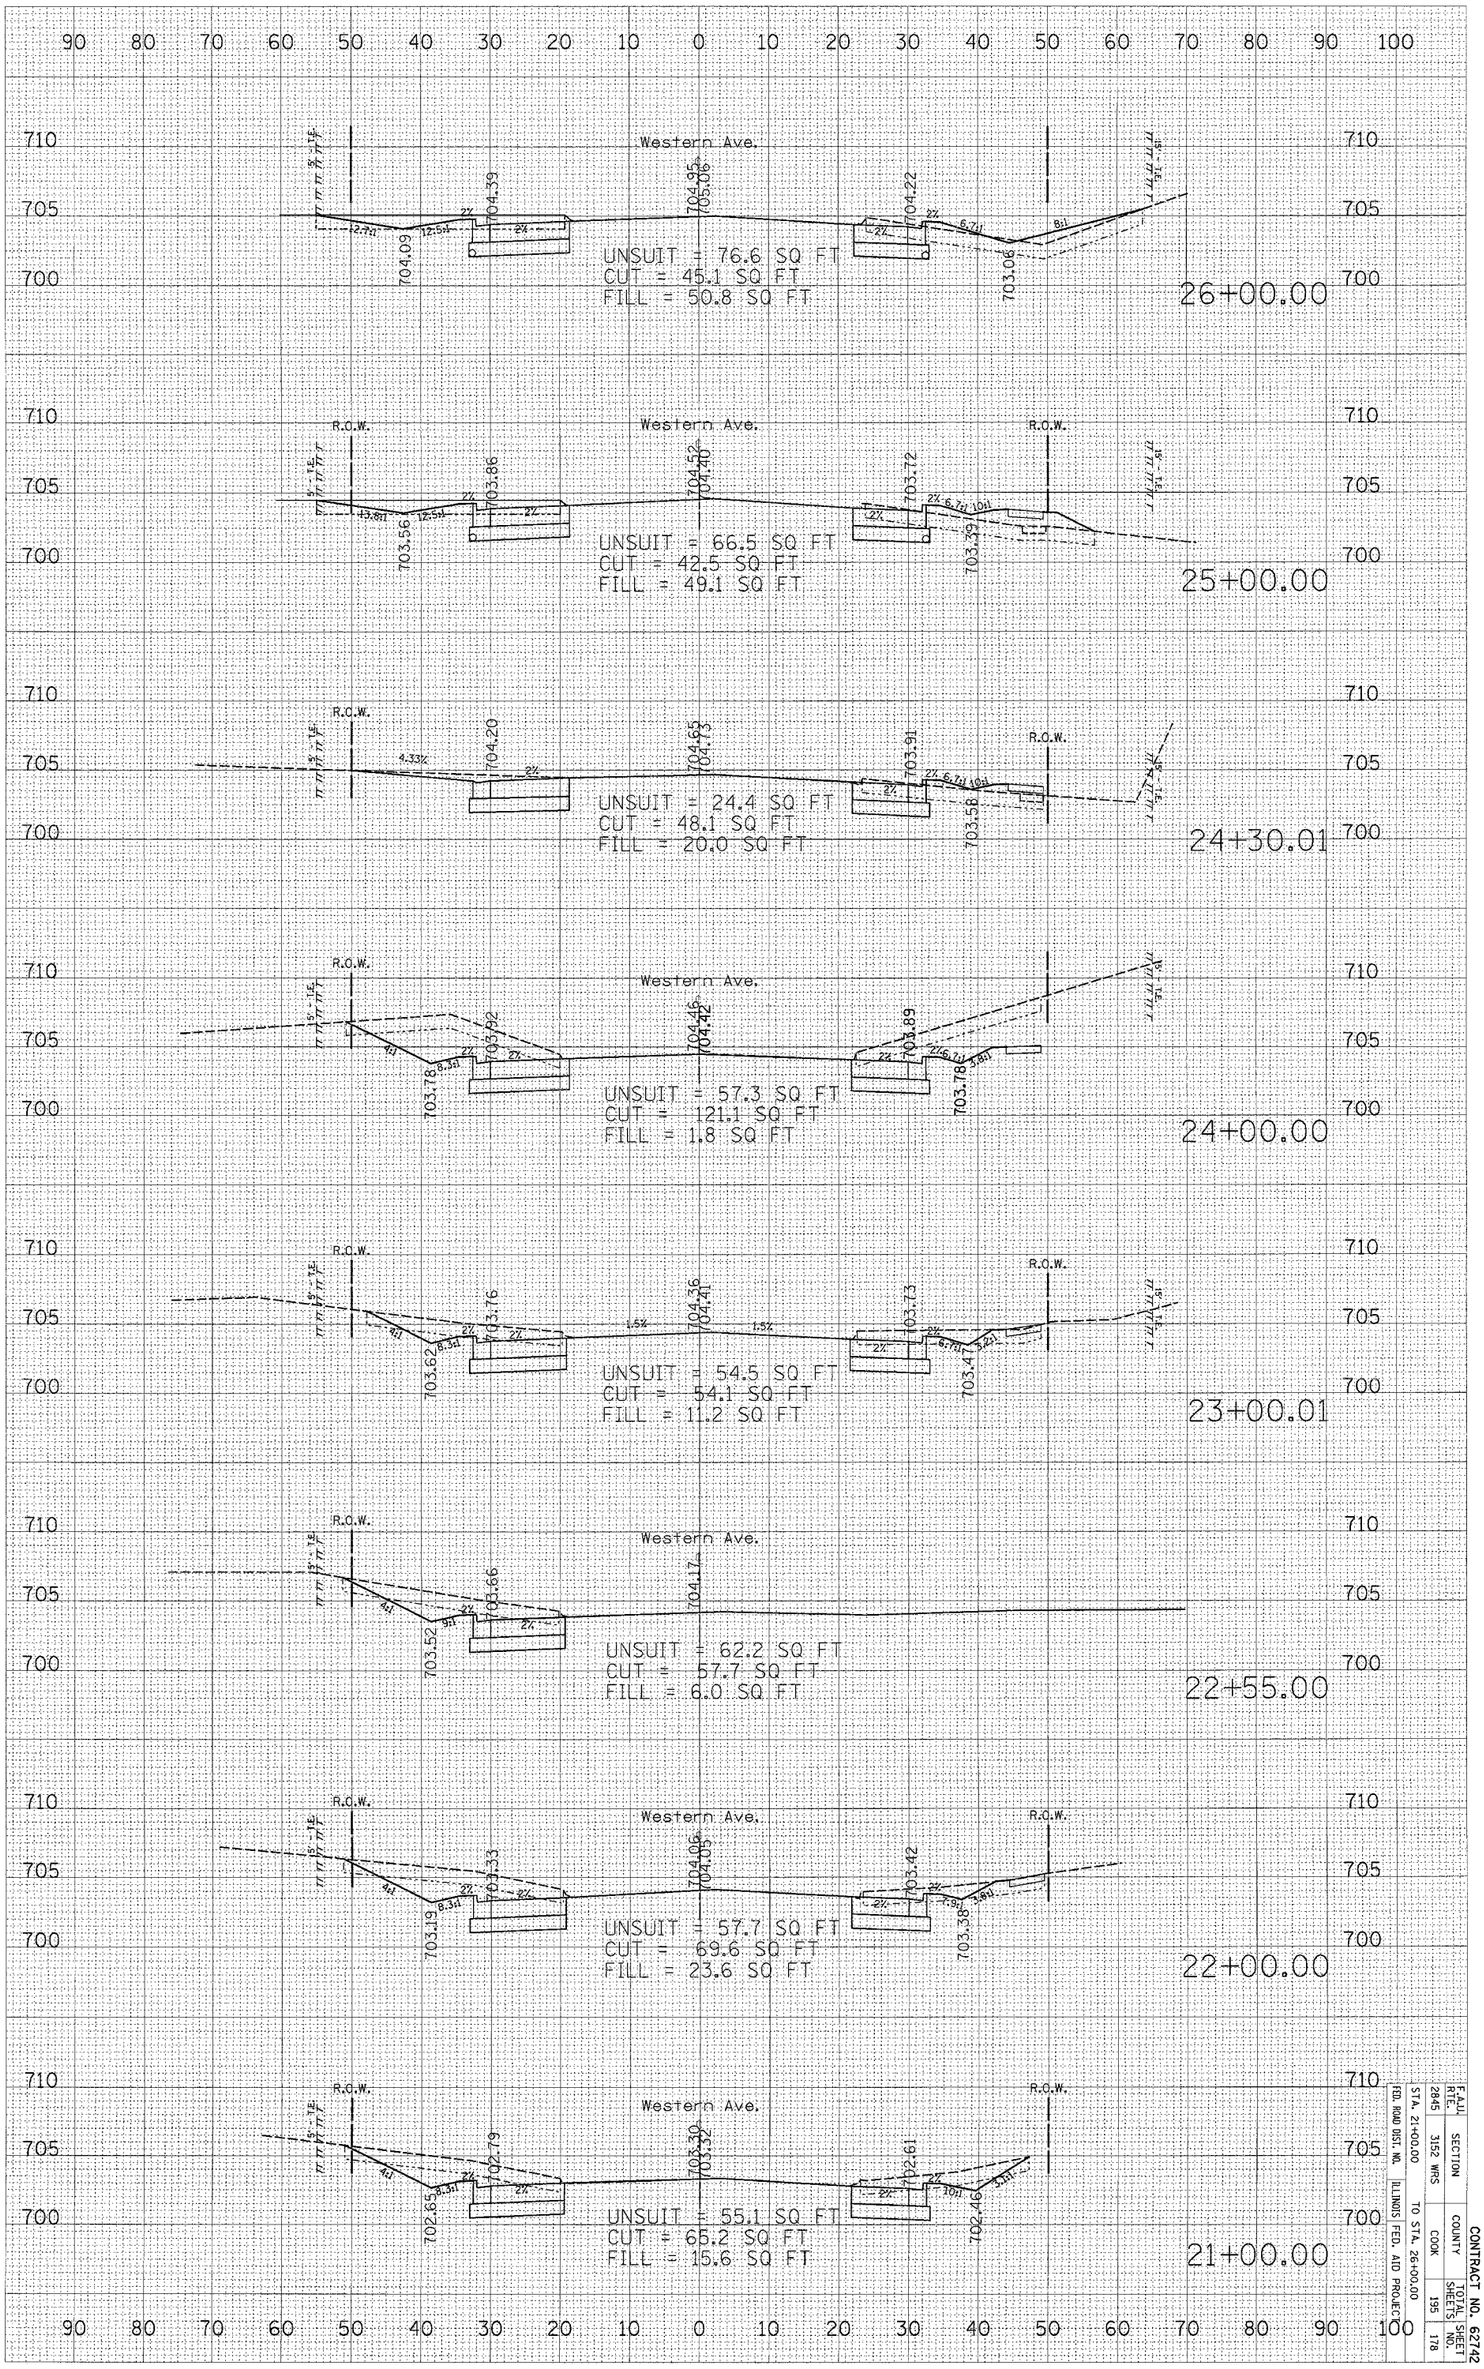


| CONTRACT NO. 62742 | | | |
|---|---|---|---|
| F.A.U. RTE. 2845 | SECTION 3152 WRS | COUNTY COOK | TOTAL SHEETS 195 |
| FED. ROAD DIST. NO. | ILLINOIS FED. AID PROJECT | | SHEET NO. 178 |
| STA. 21+00.00 | TO STA. 26+00.00 | | |