PLOT DATE = 7/2/2007
FILE NAME = o:\projects\pl44699\xs_western2.dgn
PLOT SCALE = 10.0000 ' / IN.
USER NAME = guillaumefp

ORIGINAL SURVEY		BY	DATE
NOTE BOOK	SURVEYED		
	PLOTTED		
	TEMPLATE		
	AREAS		
NO.	AREAS CHECKED		

FINAL SURVEY		BY	DATE
NOTE BOOK	SURVEYED		
	PLOTTED		
	TEMPLATE		
	AREAS		
NO.	AREAS CHECKED		

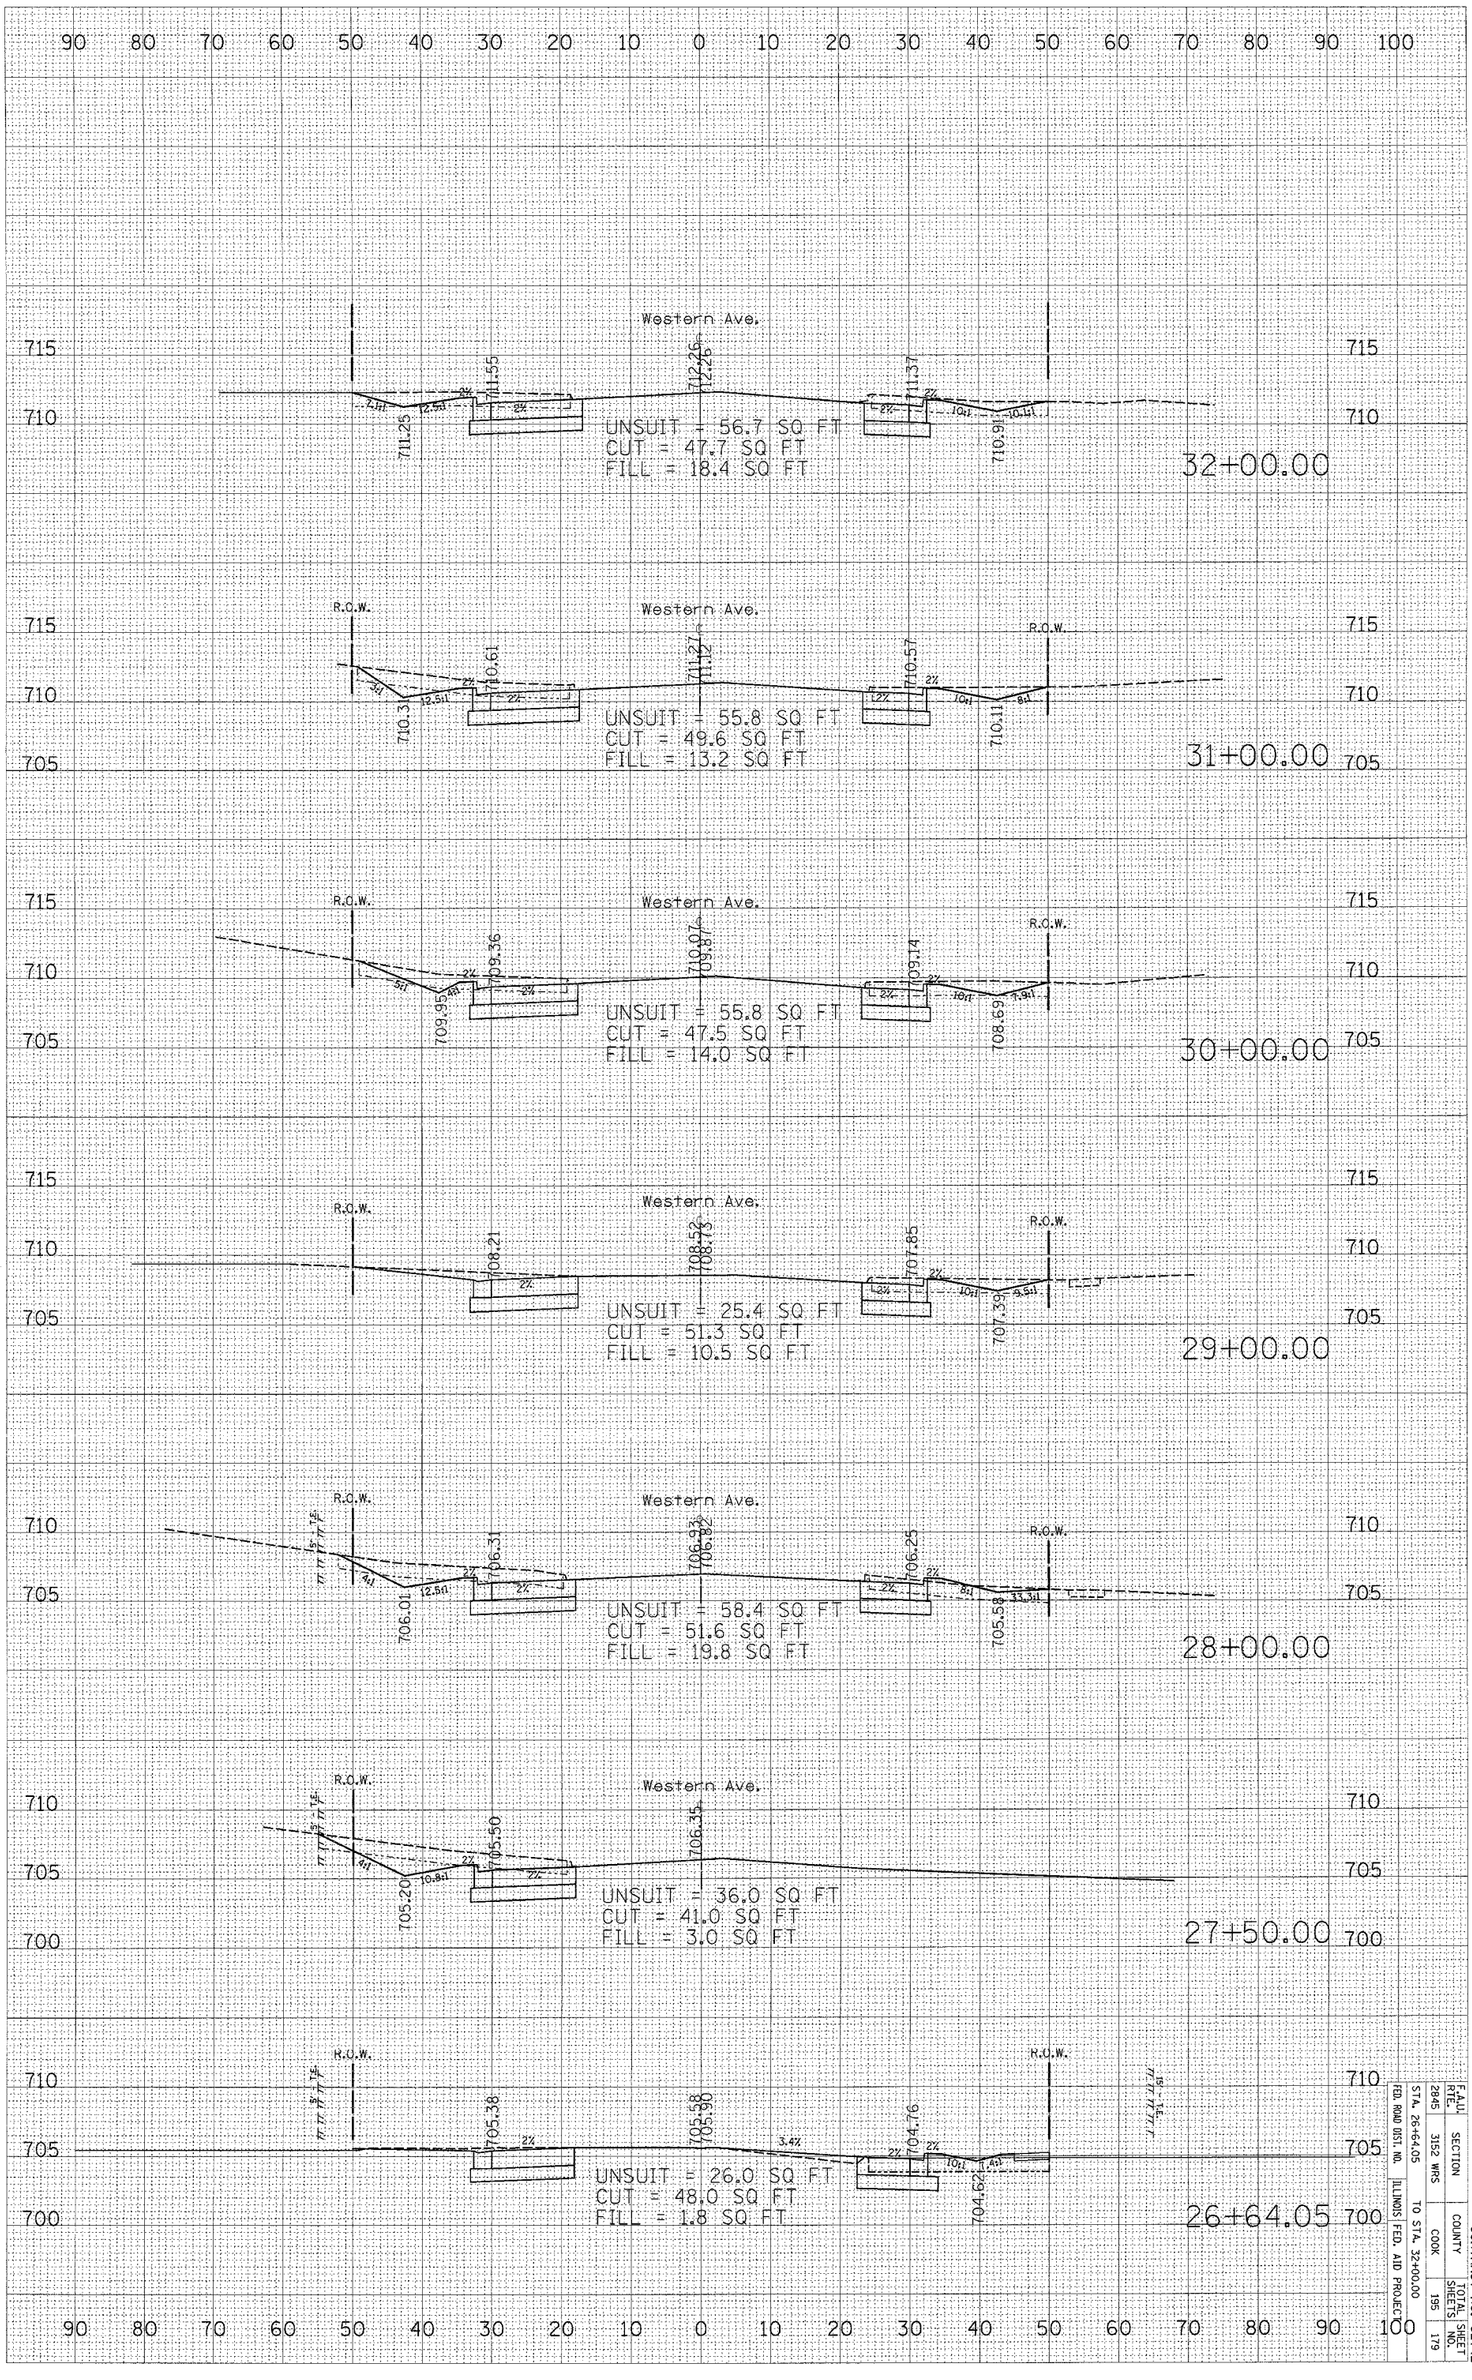

CONTRACT NO. 62742			
COUNTY	SHEET NO.	SECTION	FAU RTE.
COOK	195	3162 WRS	2845
SHEETS	179	STA. 26+64.05 TO STA. 32+00.00	
ILLINOIS FED. AID PROJECT		FED. ROAD DIST. NO.	