FAP RTE	SECTION	COUNTY	TOTAL SHEETS	SHEET NO.
716	(130BR-1)B-1	MACON	95	90

CONTRACT NO. 74166

STA. 137+00.00 TO STA. 138+00.00

FED. ROAD DIST. NO. | ILLINOIS | FED. AID PROJECT

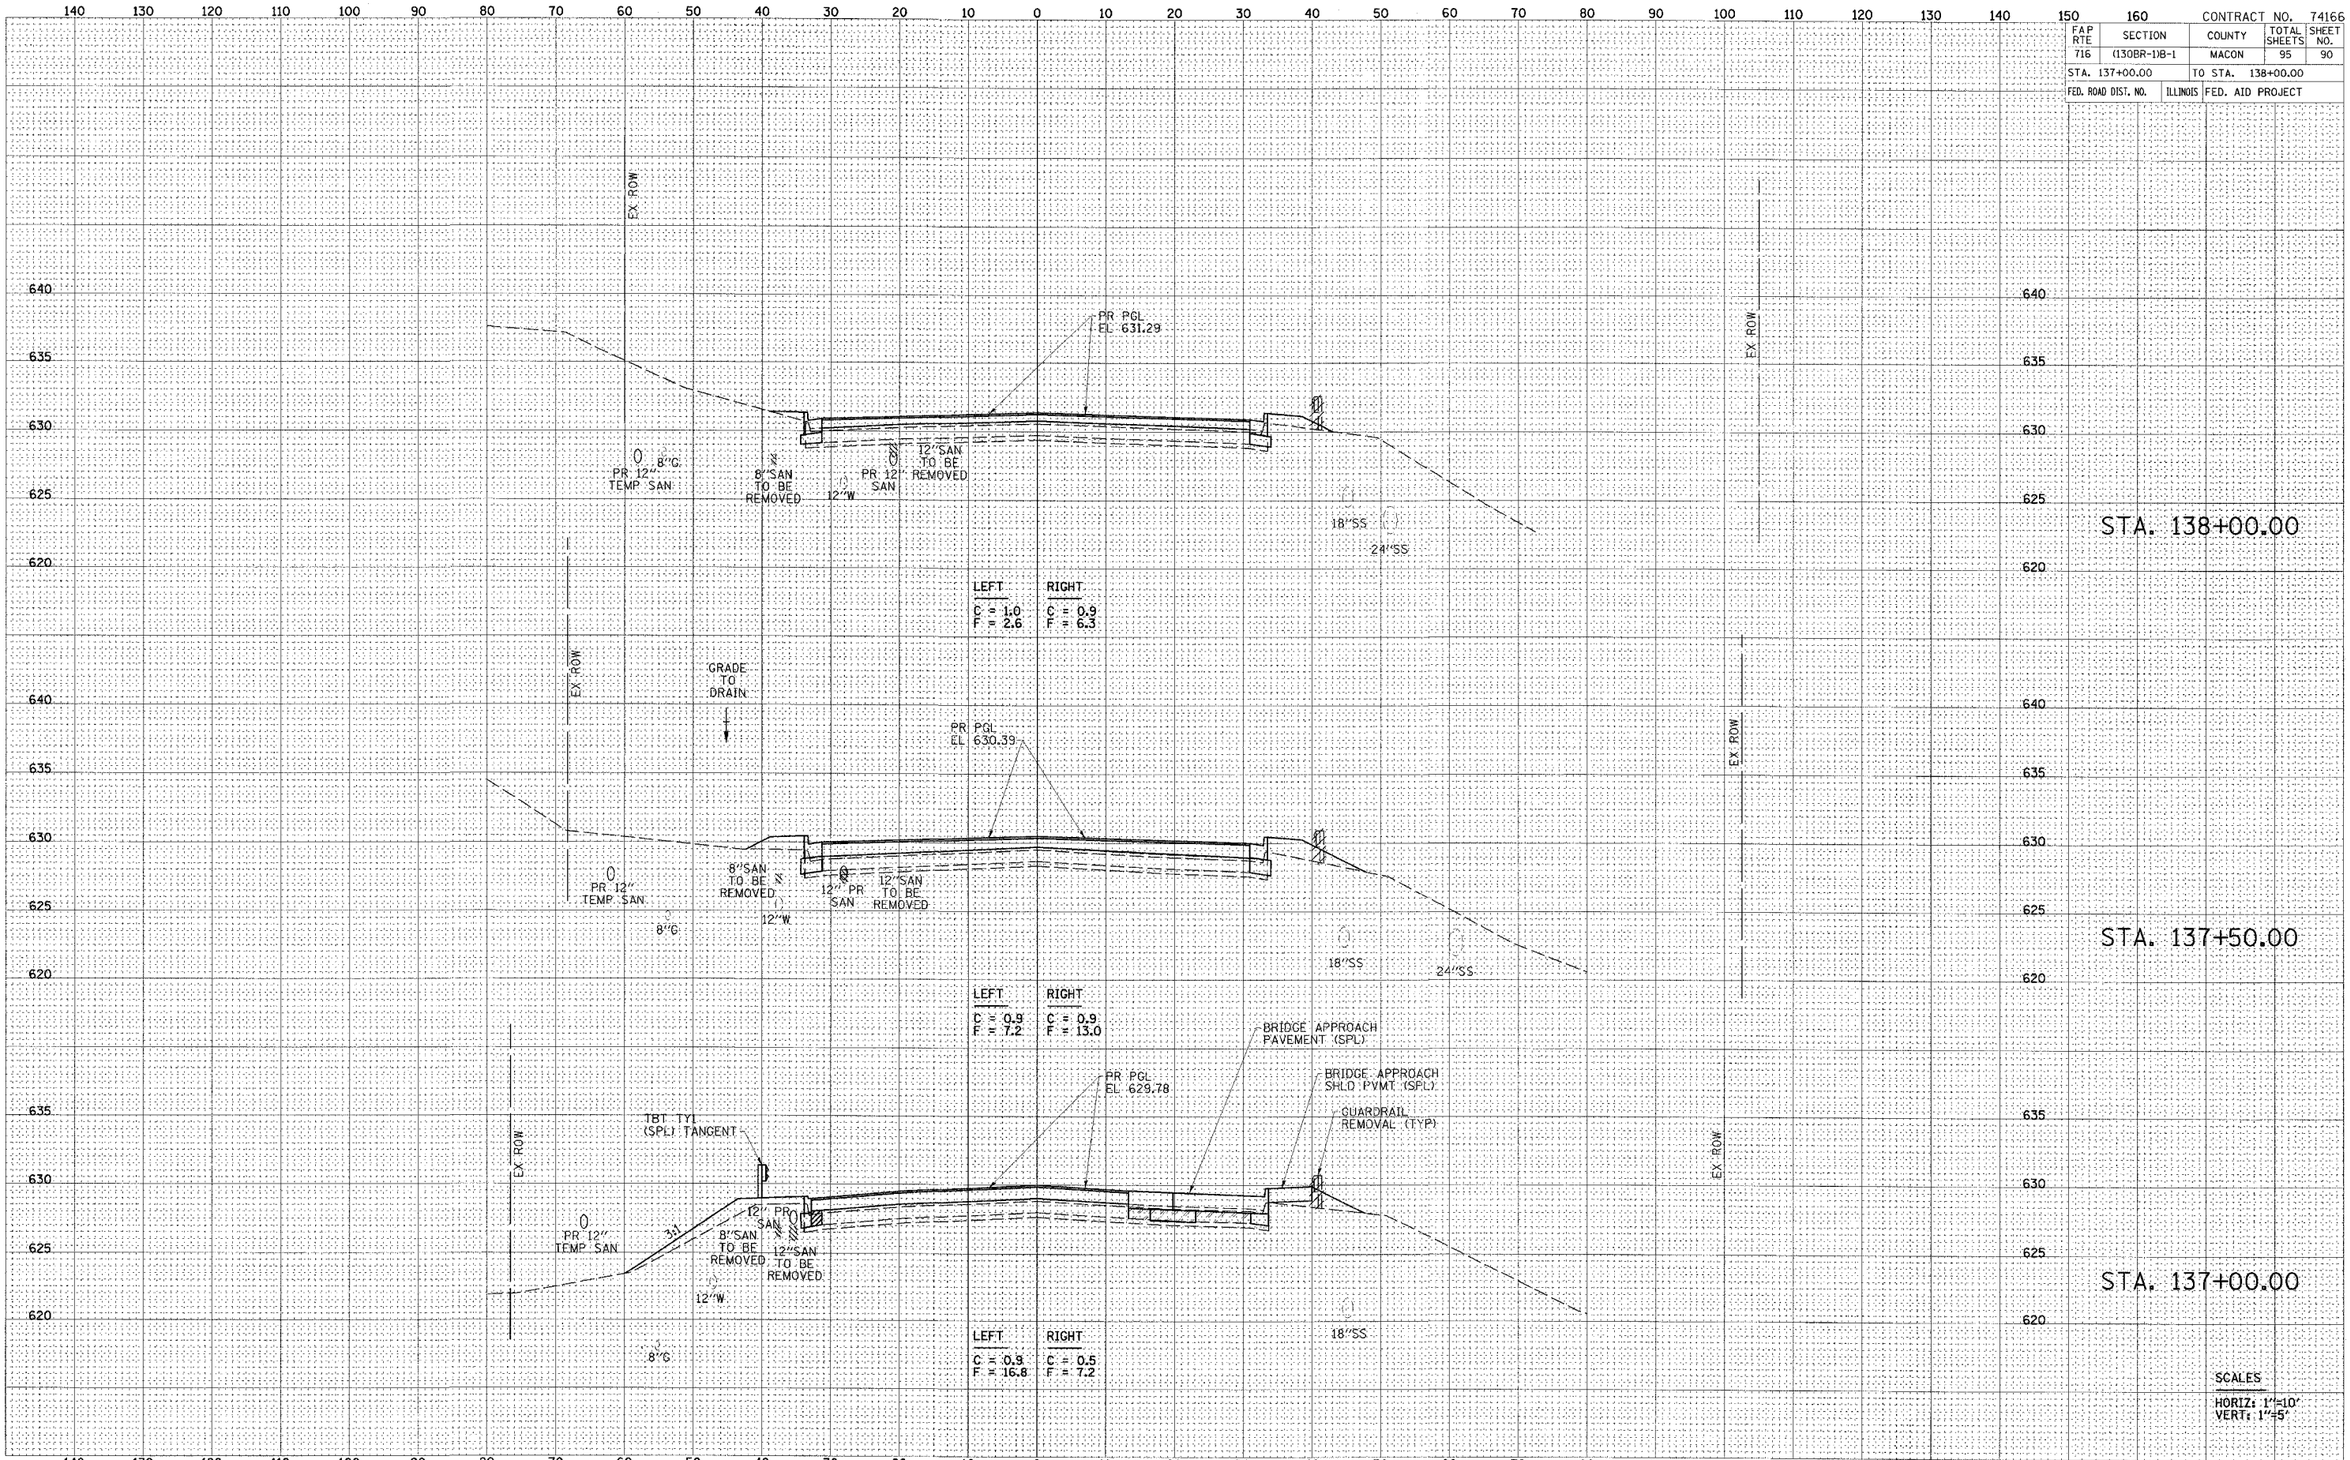

FAP 716 (IL 48) CROSS SECTIONS

STA. 137+00 TO STA. 138+00