ESCA CORPORATION, INC.
CIVIL & STRUCTURAL ENGINEERS
WARSAW, WISCONSIN

FINAL SURVEY	BY	DATE
NOTE BOOK	SURVEYED	
	PLOTTED	
	TEMPLATE	
	AREAS	
NO.	AREAS CHECKED	

ORIGINAL SURVEY	BY	DATE
NOTE BOOK	SURVEYED	
	PLOTTED	
	TEMPLATE	
	AREAS	
NO.	AREAS CHECKED	

CONTRACT NO. 74166

FAP RTE	SECTION	COUNTY	TOTAL SHEETS	SHEET NO.
716	(130BR-1)B-1	MACON	95	95

STA. 72+50.00 TO STA. 73+00.00

FED. ROAD DIST. NO. | ILLINOIS | FED. AID PROJECT

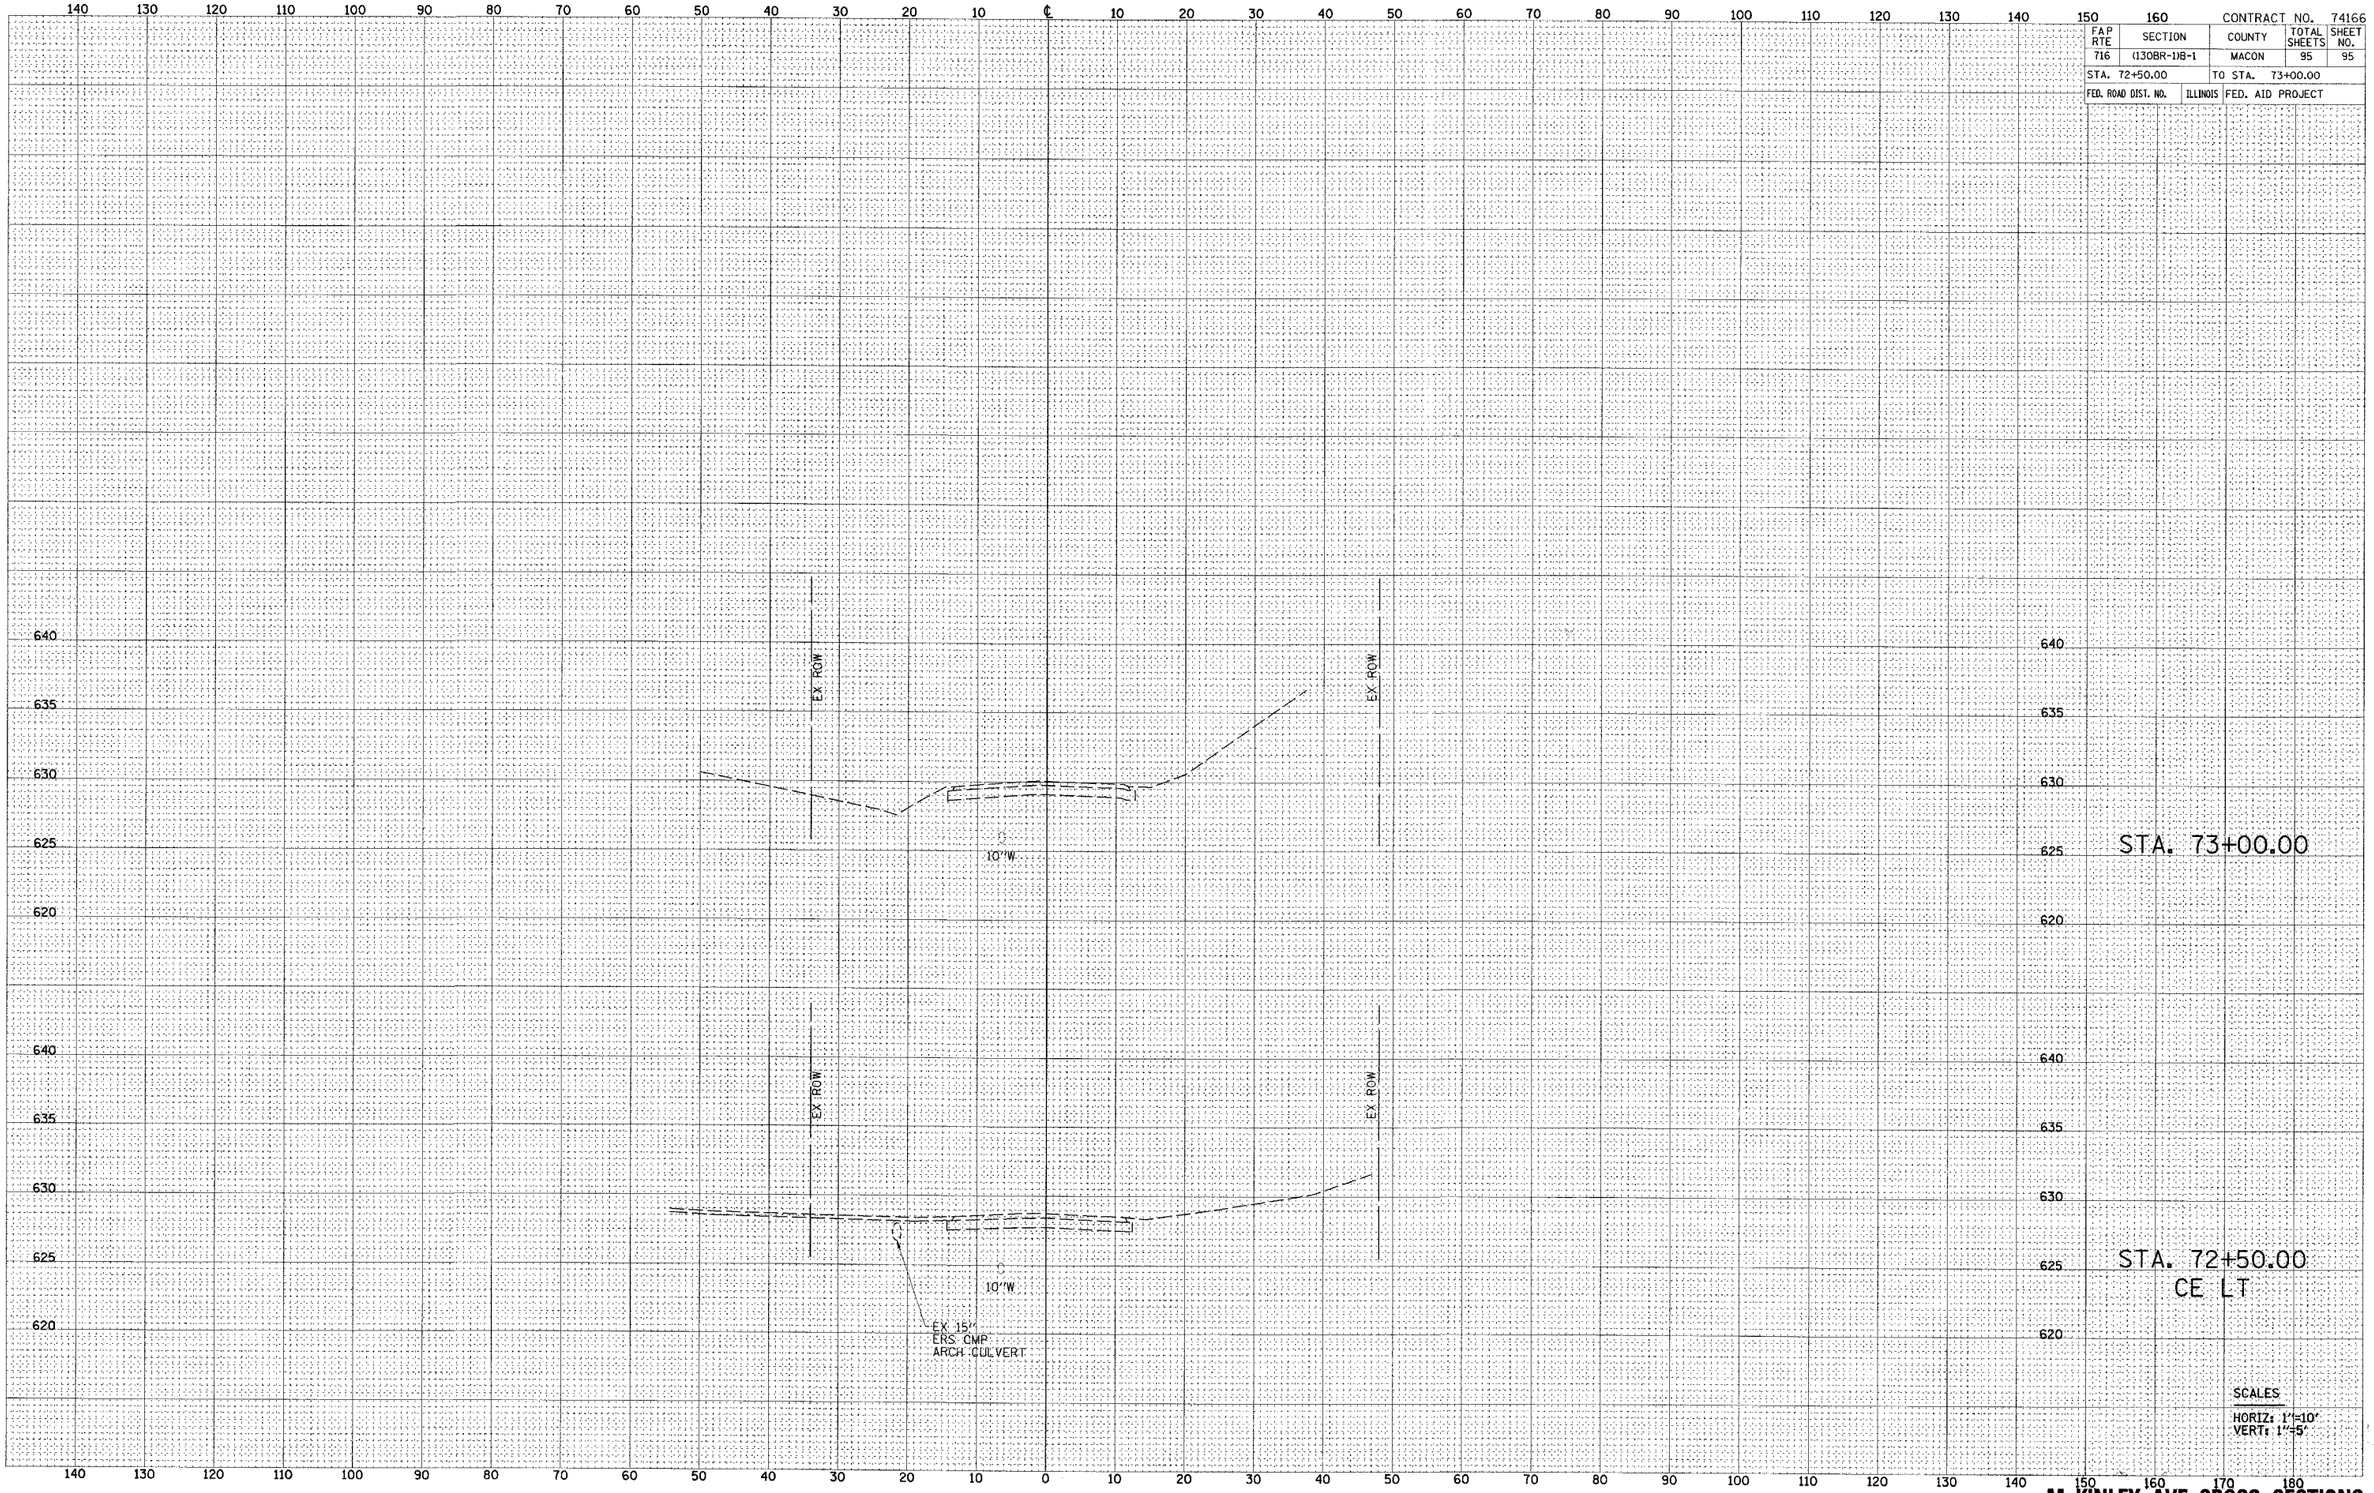

McKINLEY AVE CROSS SECTIONS

STA. 72+50 TO STA. 73+00