PLOT DATE = 7/12/2007
FILE NAME = g:\cad\65\08095\road\sheets\pp07.sht
PLOT SCALE = 40.0000 ' / IN.
USER NAME = bjustison

CONTRACT NO. 83964

F.A.U RTE.	SECTION	COUNTY	TOTAL SHEETS	SHEET NO.
3509	00-00173-00-FP	COOK	246	32
STA. 1076+00	TO STA.1086+00			
FED. ROAD DIST. NO. 7	ILLINOIS	FED. AID PROJECT		

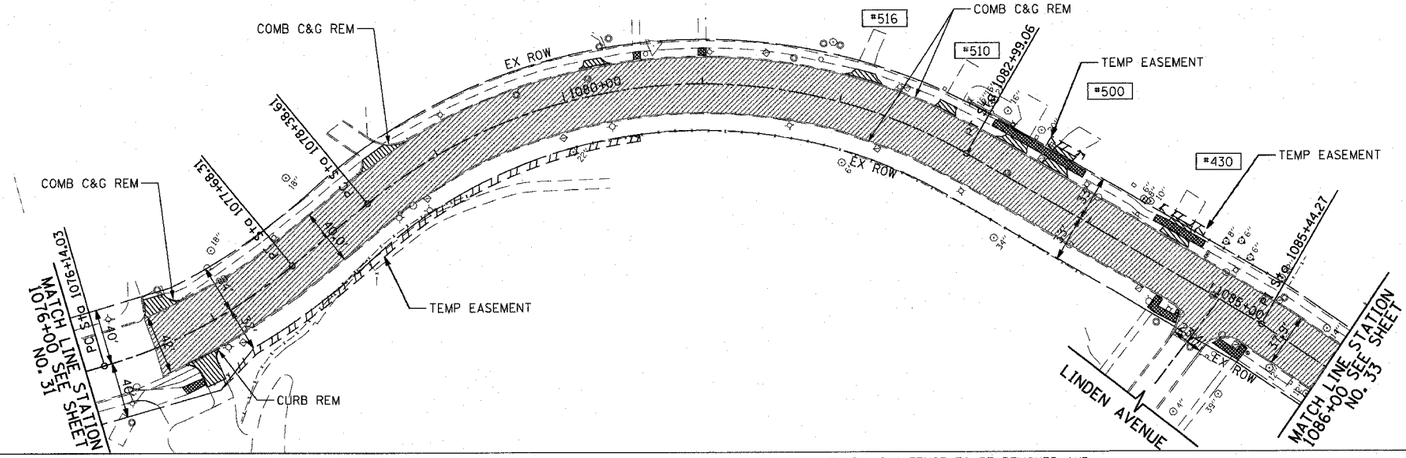

EXISTING

CURVE SHERCL-7
PI STA. = 1076+92.25
Δ = 23° 15' 46" (LT)
R = 380.00'
T = 78.22'
L = 154.28'
E = 7.97'
e = 2.00%
T.R. = 34'
S.E. RUN. = 34'
PC STA = 1076+14.03
PT STA = 1077+68.31

CURVE SHERCL-8
PI STA. = 1081+01.86
Δ = 59° 25' 33" (RT)
R = 380.00'
T = 263.25'
L = 460.45'
E = 82.28'
e = 2.00%
T.R. = 34'
S.E. RUN. = 34'
PC STA 1078+38.61
PT STA = 1082+99.06

OMISSION ENDS
SHERIDAN ROAD
STATION 1076+52.86

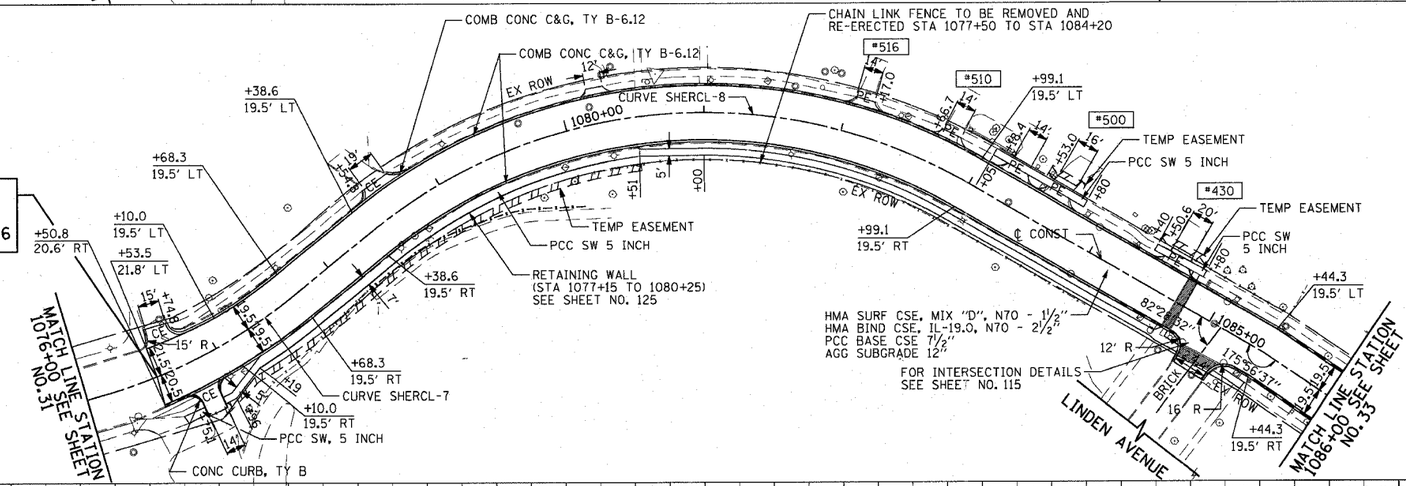

FOR LEGEND AND NOTES SEE SHEET NO. 26

PROPOSED

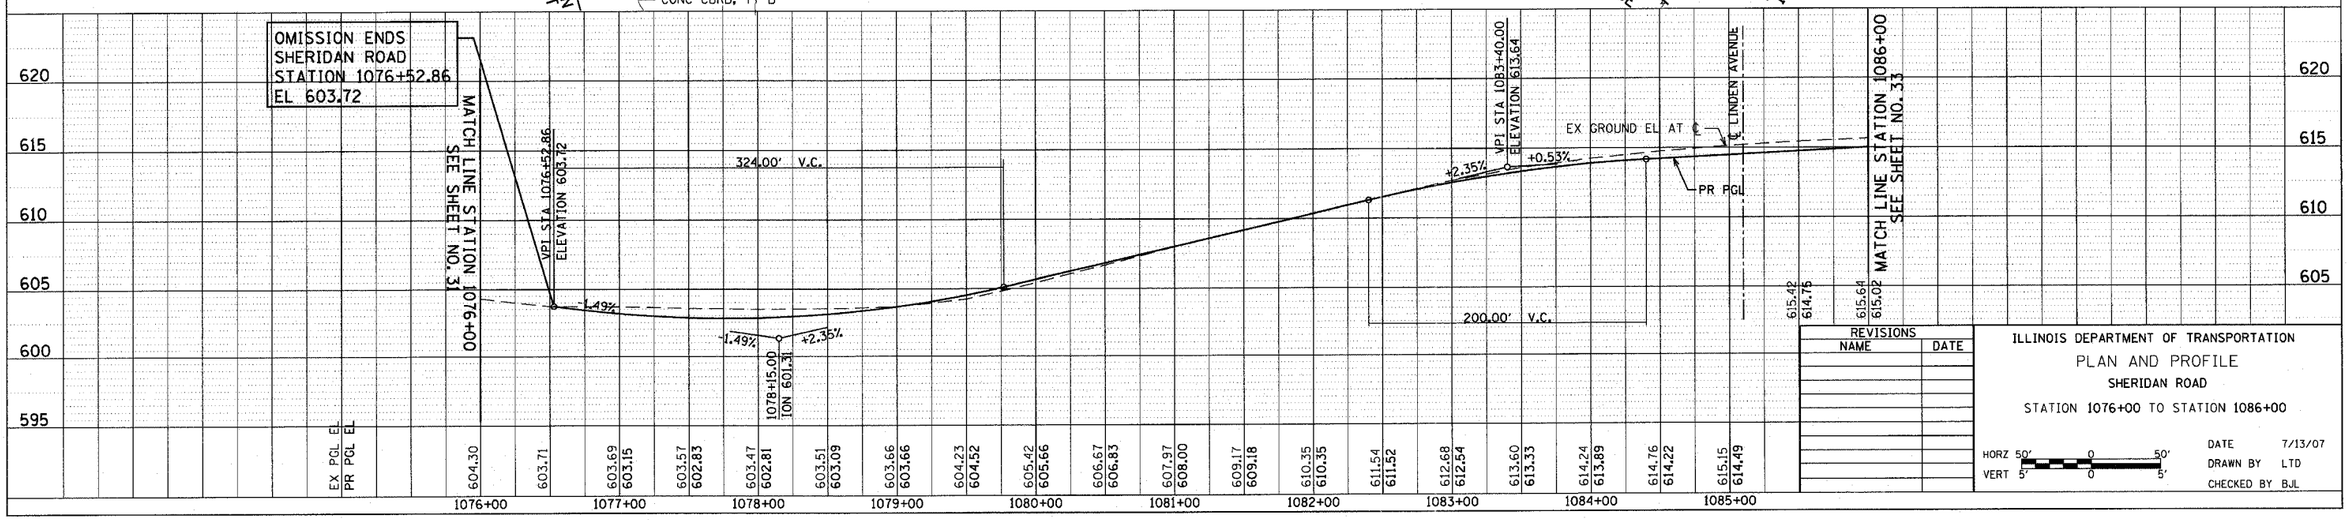

REVISIONS NAME	DATE

ILLINOIS DEPARTMENT OF TRANSPORTATION
PLAN AND PROFILE
SHERIDAN ROAD
STATION 1076+00 TO STATION 1086+00

HORZ 50' 0 50'
VERT 5' 0 5'

DATE 7/13/07
DRAWN BY LTD
CHECKED BY BJL

PLAN — SURVEYED, DRAWN, ALIGNMENT CHECKED, GRADES CHECKED, PLOTTED, PLOT FILE NAME, NOTE BOOK, NO., BY, DATE

PROFILE — SURVEYED, DRAWN, GRADES CHECKED, SCALE USED 10(V)&1(H), PLOT FILE NAME, NOTE BOOK, NO., BY, DATE

Trans Systems
1051 PERIMETER DRIVE, SUITE 1025
SCHAUMBURG, ILLINOIS 60173
(847) 885-9000