CONTRACT NO. 83964

F.A.U RTE.	SECTION	COUNTY	TOTAL SHEETS	SHEET NO.
3509	00-00173-00-FP	COOK	246	88
STA. 1025+00		TO STA.1048+00		
FED. ROAD DIST. NO. 7	ILLINOIS	FED. AID PROJECT		

PLOT DATE = 7/12/2007
FILE NAME = g:\c065\2005\road\sheets\sanpr02.sht
PLOT SCALE = 40.9999 ' / IN.
USER NAME = bjohnson

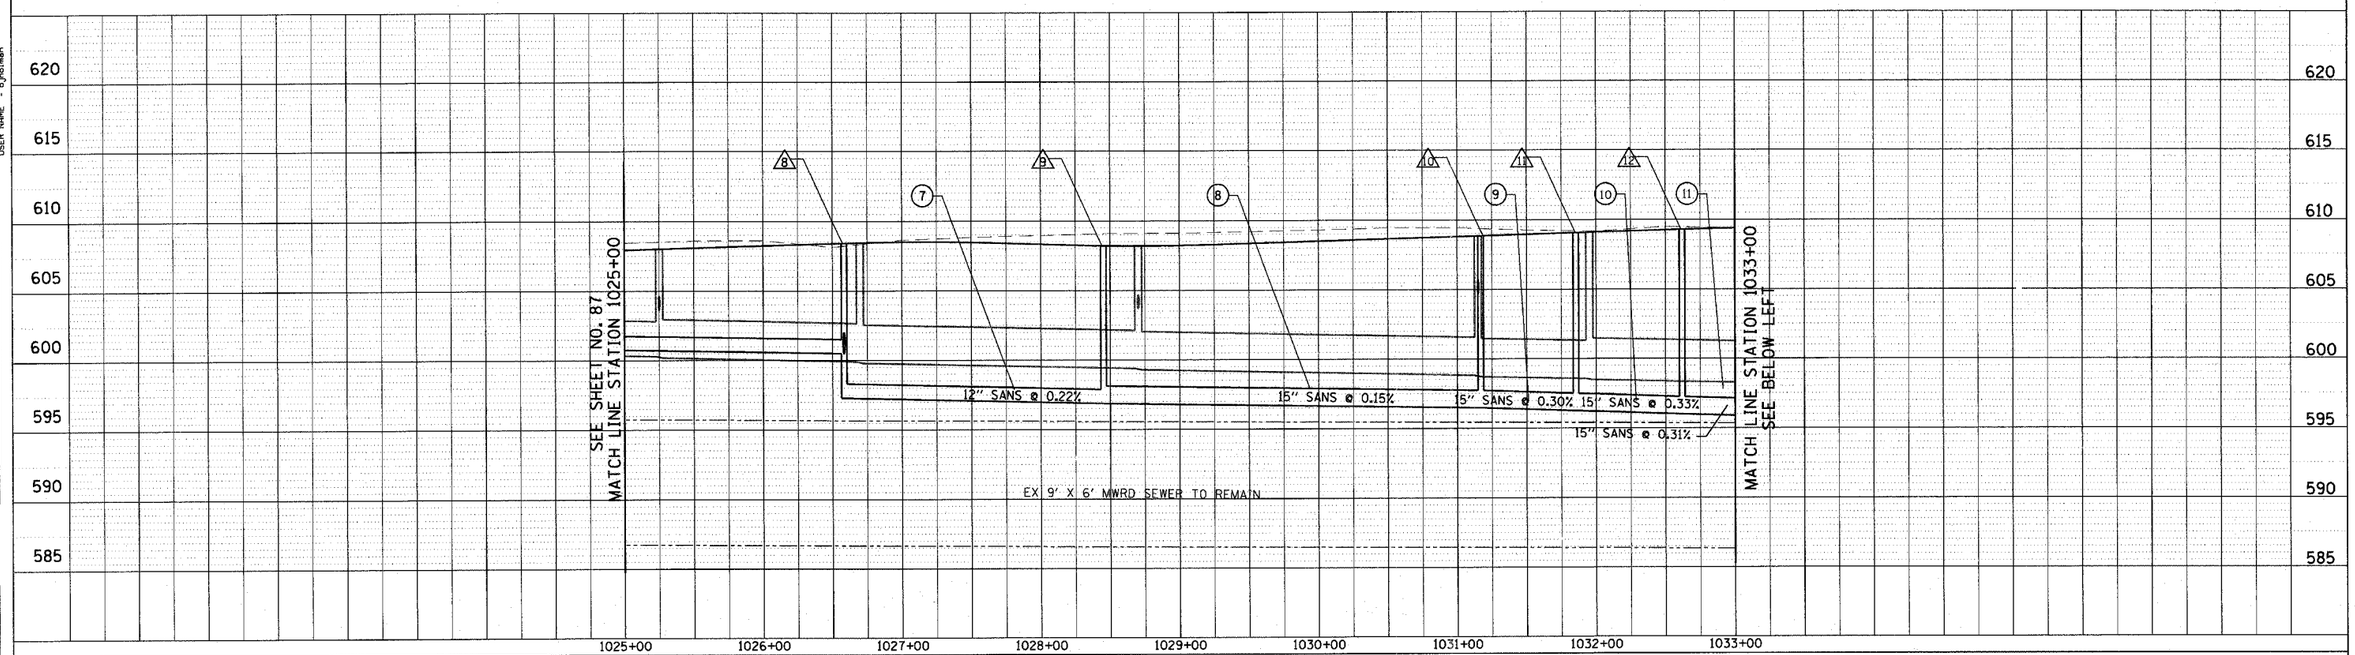

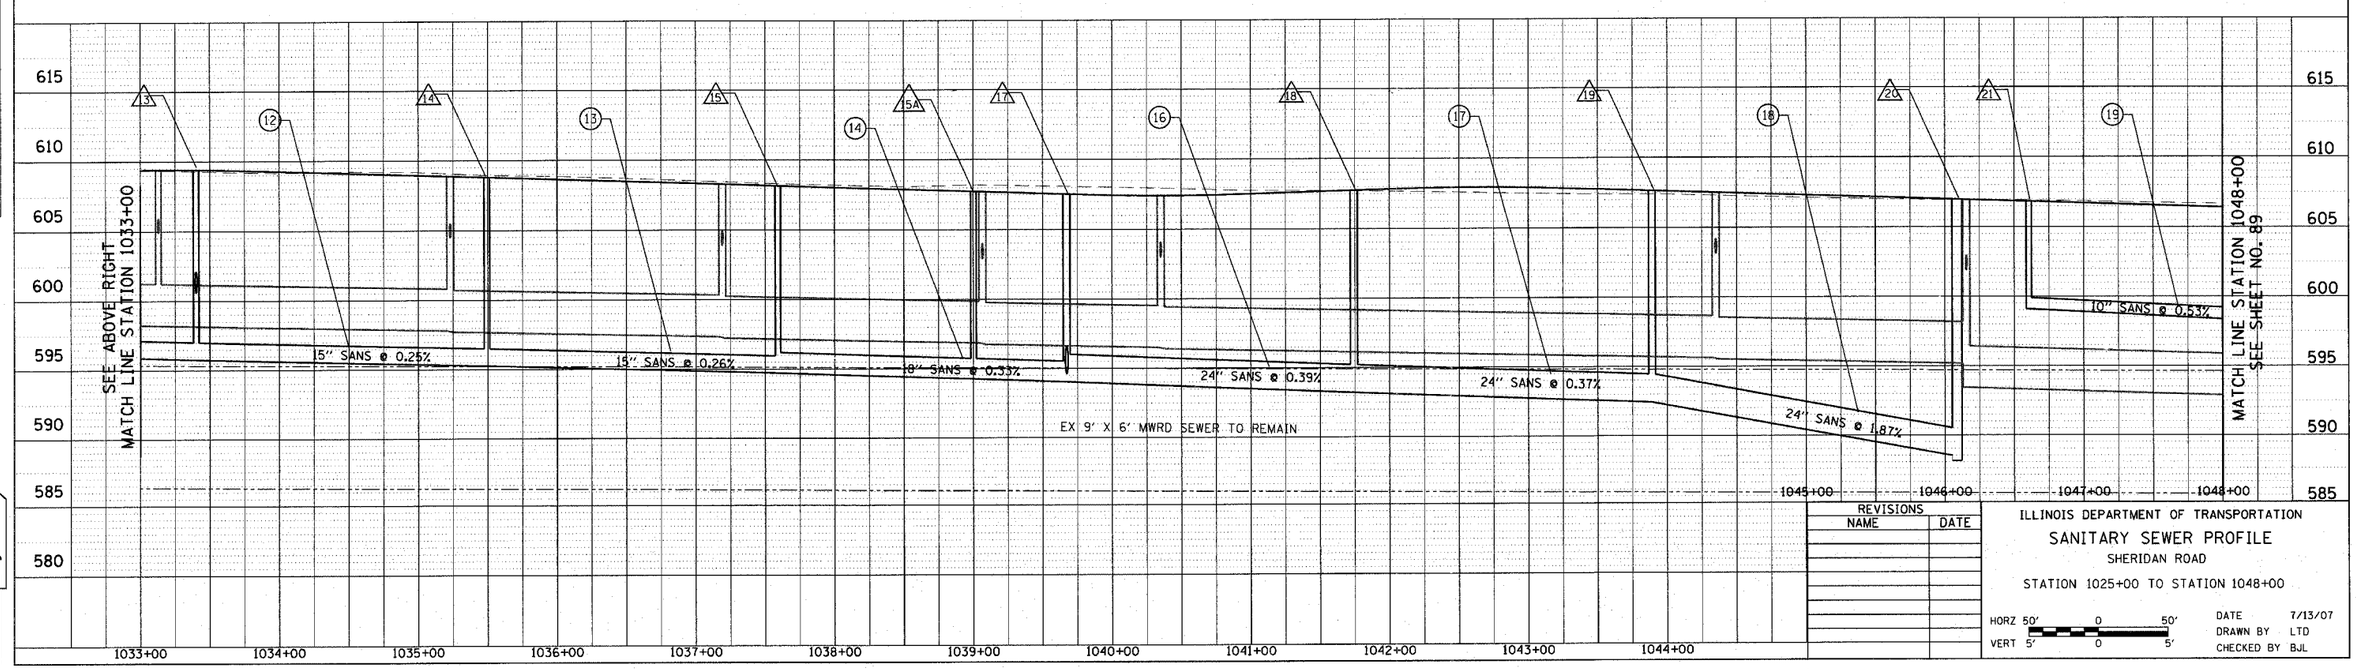

PLAN		
NOTE BOOK NO.	SURVEYED	
	PLOTTED	
	ALIGNMENT CHECKED	
	R.T. OF WAY CHECKED	
	C-ADD FILE NAME	

BY	DATE

PROFILE		
NOTE BOOK NO.	SURVEYED	
	PLOTTED	
	GRADES CHECKED	
	BLDG. NOTED	
	STRUCTURE NOTATNS CHKD	

BY	DATE

TranSystems
1051 PERIMETER DRIVE, SUITE 1025
SCHAUMBURG, ILLINOIS 60173
(847) 605-9600

REVISIONS	
NAME	DATE

ILLINOIS DEPARTMENT OF TRANSPORTATION

SANITARY SEWER PROFILE

SHERIDAN ROAD

STATION 1025+00 TO STATION 1048+00

HORZ 50' 0 50'
VERT 5' 0 5'

DATE 7/13/07
DRAWN BY LTD
CHECKED BY BJL