CONTRACT NO. 83964

| F.A.U. RTE. | SECTION | COUNTY | TOTAL SHEETS | SHEET NO. |
|---|---|---|---|---|
| 3509 | 00-00173-00-FP | COOK | 246 | 163 |
| STA. 1025+00 | | TO STA. 1048+00 | | |
| FED. ROAD DIST. NO. 7 | ILLINOIS | FED. AID PROJECT | | |

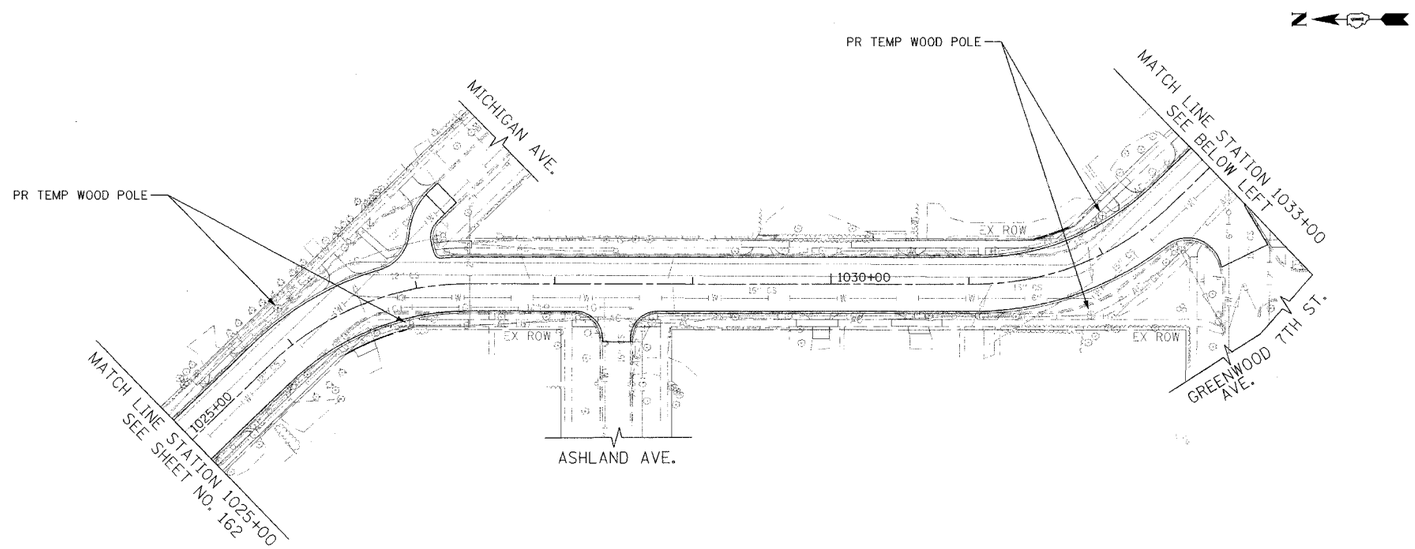


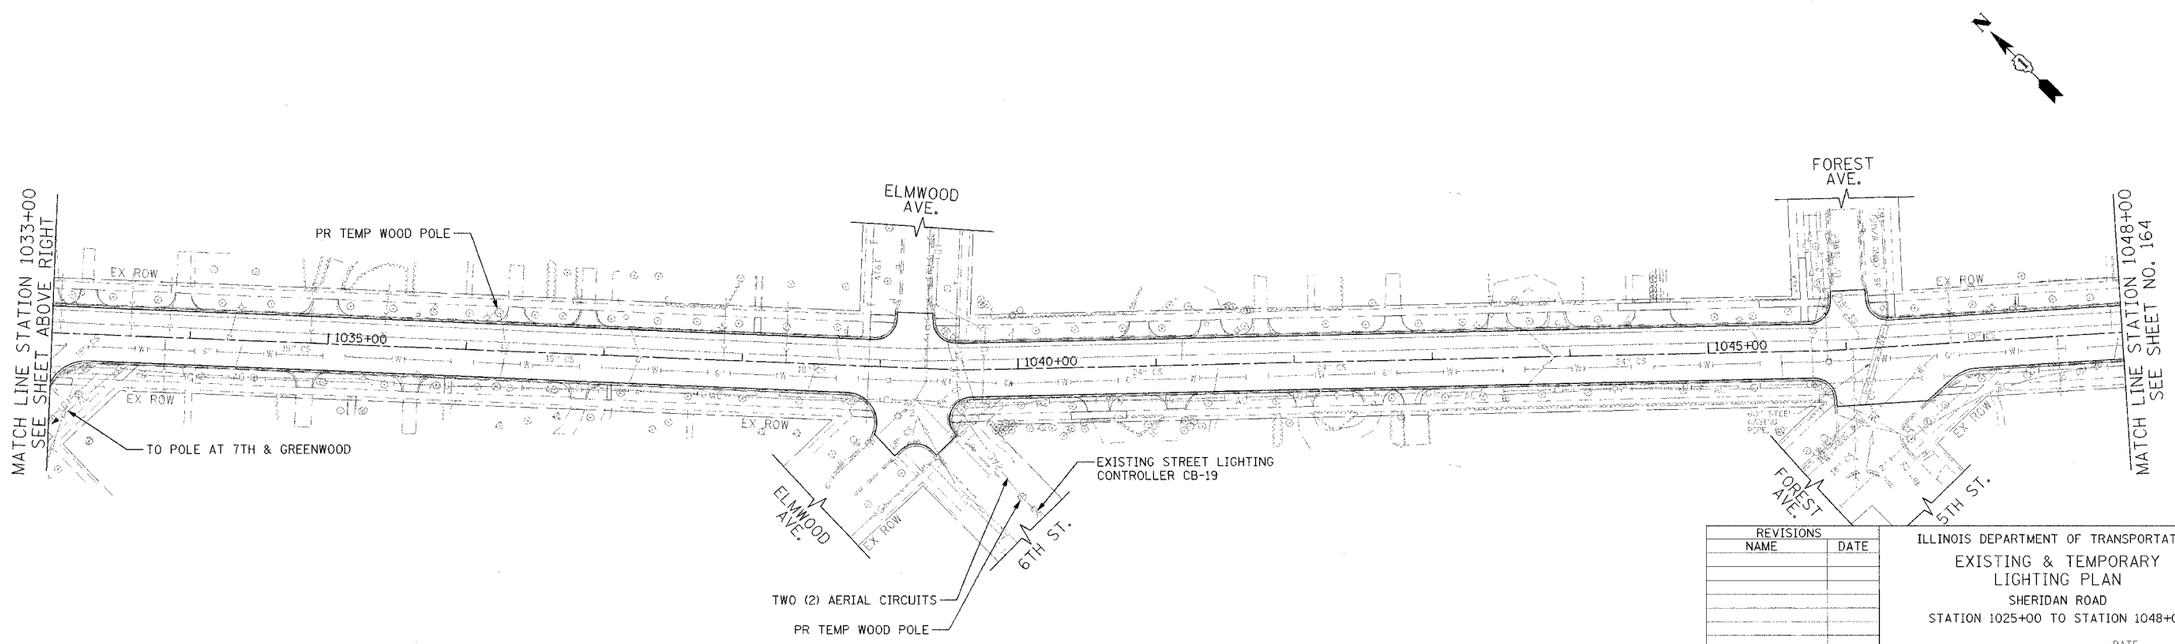


| REVISIONS | |
|---|---|
| NAME | DATE |
| | |

ILLINOIS DEPARTMENT OF TRANSPORTATION

EXISTING & TEMPORARY LIGHTING PLAN

SHERIDAN ROAD

STATION 1025+00 TO STATION 1048+00

50' 0 50'
HORIZ. 1"=50'

DATE 7/30/07
DRAWN BY AJP
CHECKED BY RJG


TranSystems
1051 PERIMETER DRIVE, SUITE 1025
SCHAUMBURG, ILLINOIS 60173
(847) 605-9600



PLOT DATE = 6/6/2007
FILE NAME = g:\cad05\2005\rcad\SHEET\Ex_Light.dgn
PLOT SCALE = 50.0000 ' / in.
USER NAME = mugarcelez