CONTRACT NO. 83964

F.A.U RTE.	SECTION	COUNTY	TOTAL SHEETS	SHEET NO.
3509	00-00173-00-FP	COOK	246	191
STA. 1010+00.00	TO STA. 1011+75.76			
FED. ROAD DIST. NO. 1	ILLINOIS	FED. AID PROJECT		

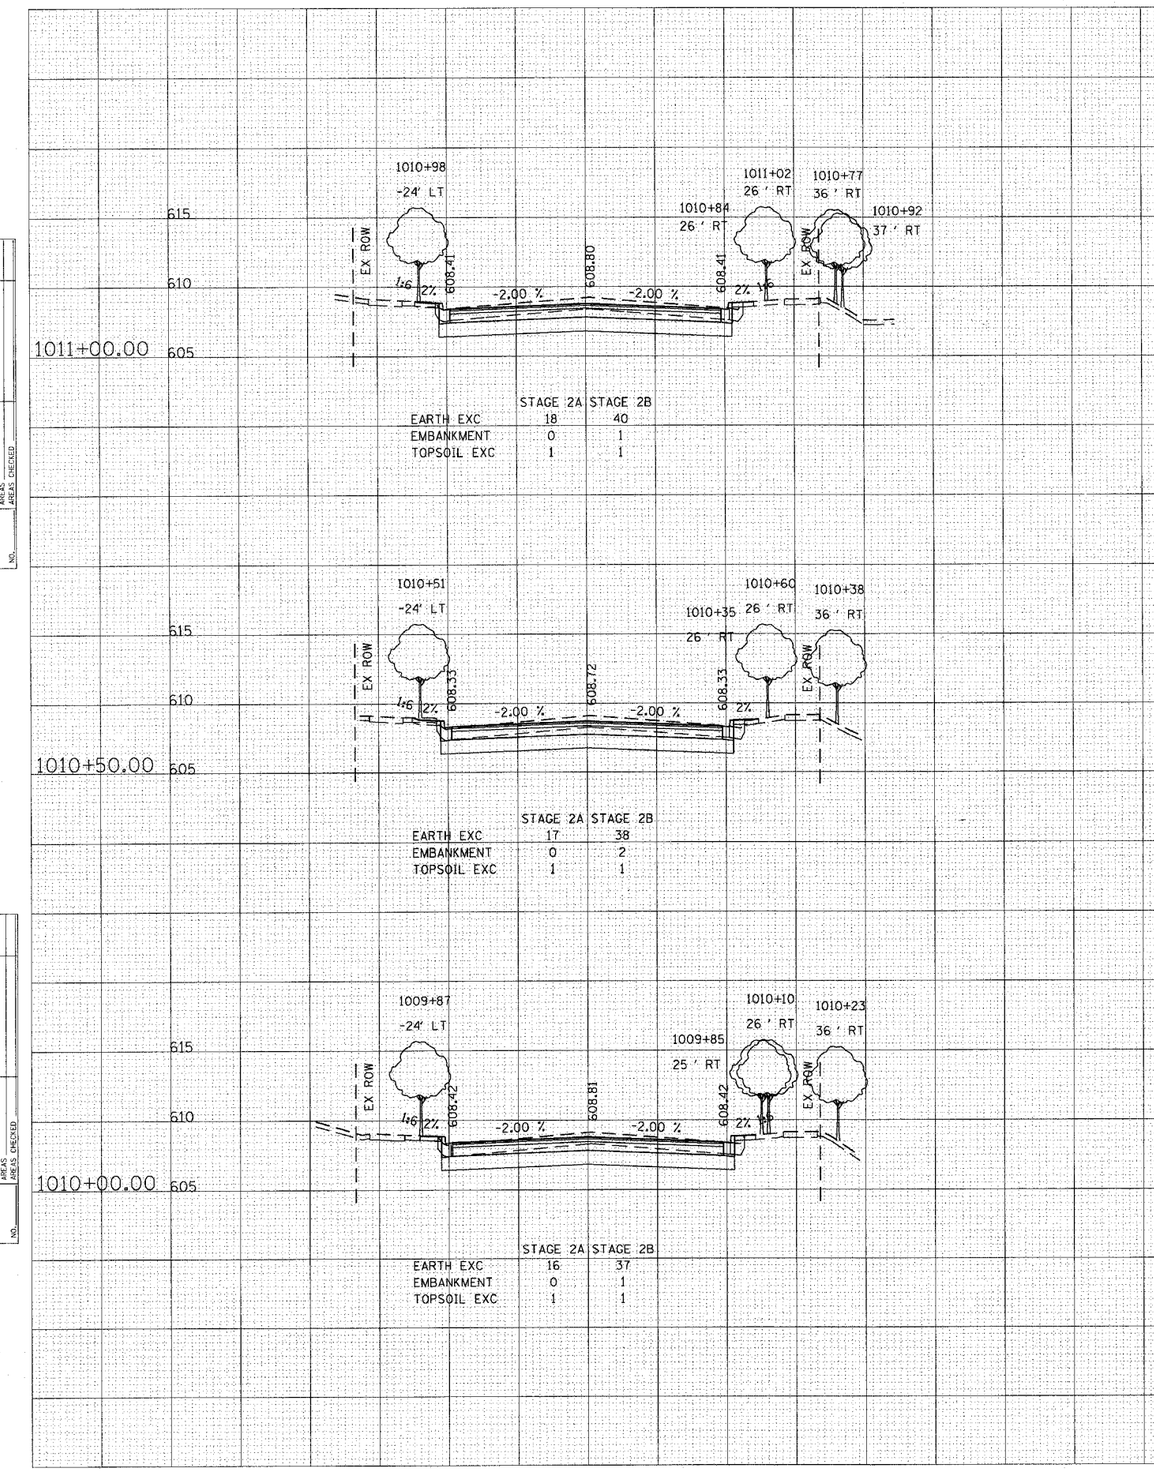

	STAGE 2A	STAGE 2B
EARTH EXC	18	40
EMBANKMENT	0	1
TOPSOIL EXC	1	1

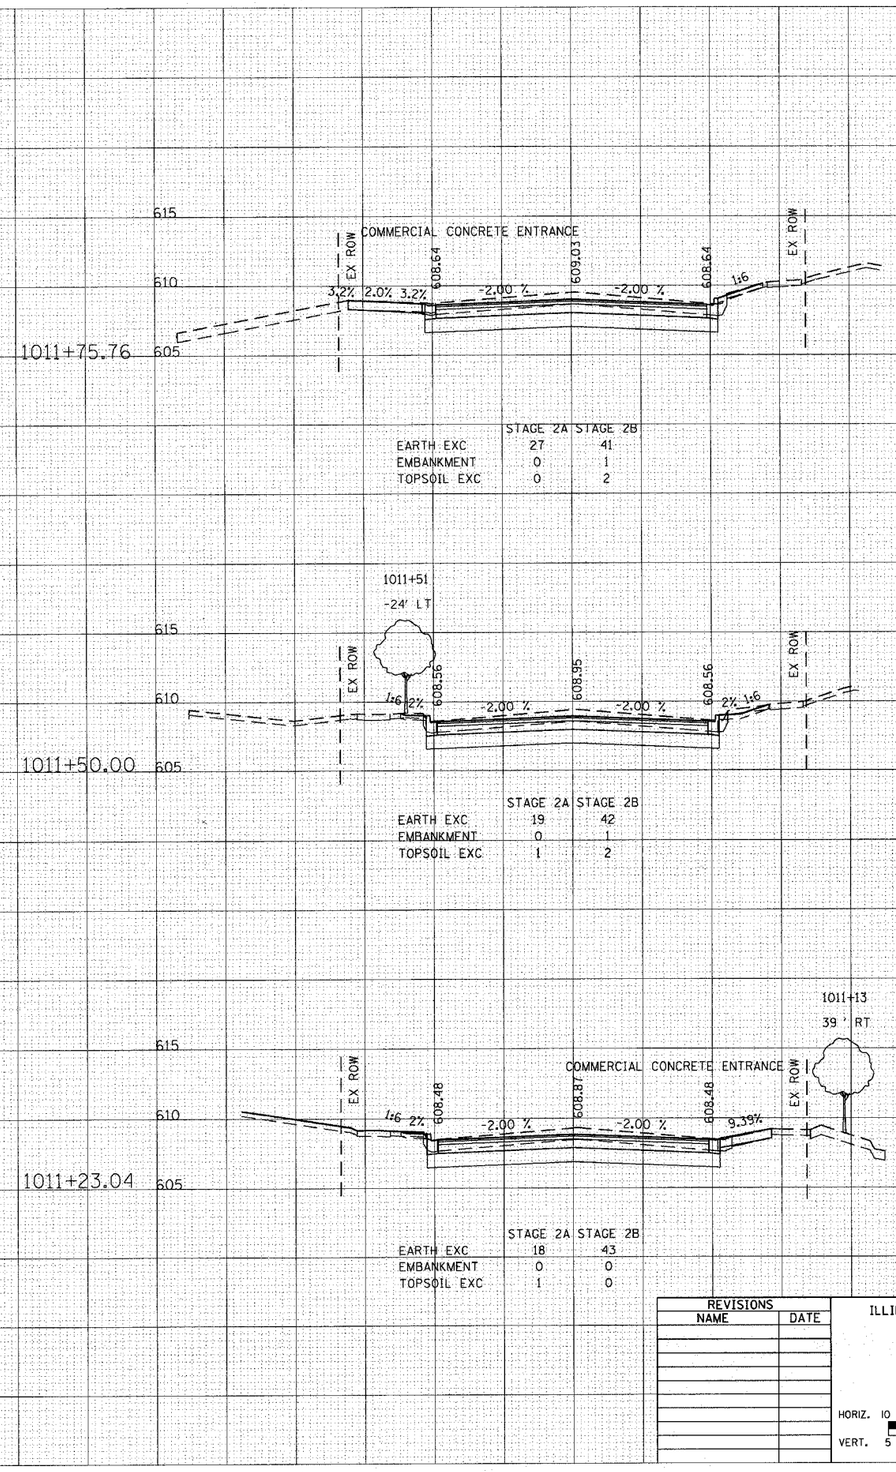

	STAGE 2A	STAGE 2B
EARTH EXC	27	41
EMBANKMENT	0	1
TOPSOIL EXC	0	2

	STAGE 2A	STAGE 2B
EARTH EXC	17	38
EMBANKMENT	0	2
TOPSOIL EXC	1	1

	STAGE 2A	STAGE 2B
EARTH EXC	19	42
EMBANKMENT	0	1
TOPSOIL EXC	1	2

	STAGE 2A	STAGE 2B
EARTH EXC	16	37
EMBANKMENT	0	1
TOPSOIL EXC	1	1

	STAGE 2A	STAGE 2B
EARTH EXC	18	43
EMBANKMENT	0	0
TOPSOIL EXC	1	0

REVISIONS NAME	DATE

ILLINOIS DEPARTMENT OF TRANSPORTATION

CROSS SECTIONS

SHERIDAN ROAD

HORIZ. 10 0 10 — VERT. 5 0 5 — SCALE IN FEET

DATE 7/13/07

DRAWN BY LTD

CHECKED BY BJL

FINAL SURVEY — NOTE BOOK — NO. — SURVEYED — PLOTTED — TEMPLATE — AREAS — AREAS CHECKED — BY — DATE

ORIGINAL SURVEY — NOTE BOOK — NO. — SURVEYED — PLOTTED — TEMPLATE — AREAS — AREAS CHECKED — BY — DATE