CONTRACT NO. 83964

| F.A.U RTE. | SECTION | COUNTY | TOTAL SHEETS | SHEET NO. |
|---|---|---|---|---|
| 3509 | 00-00173-00-FP | COOK | 246 | 201 |

STA. 1030+75.64 TO STA. 1032+16.01

FED. ROAD DIST. NO. 1 | ILLINOIS | FED. AID PROJECT

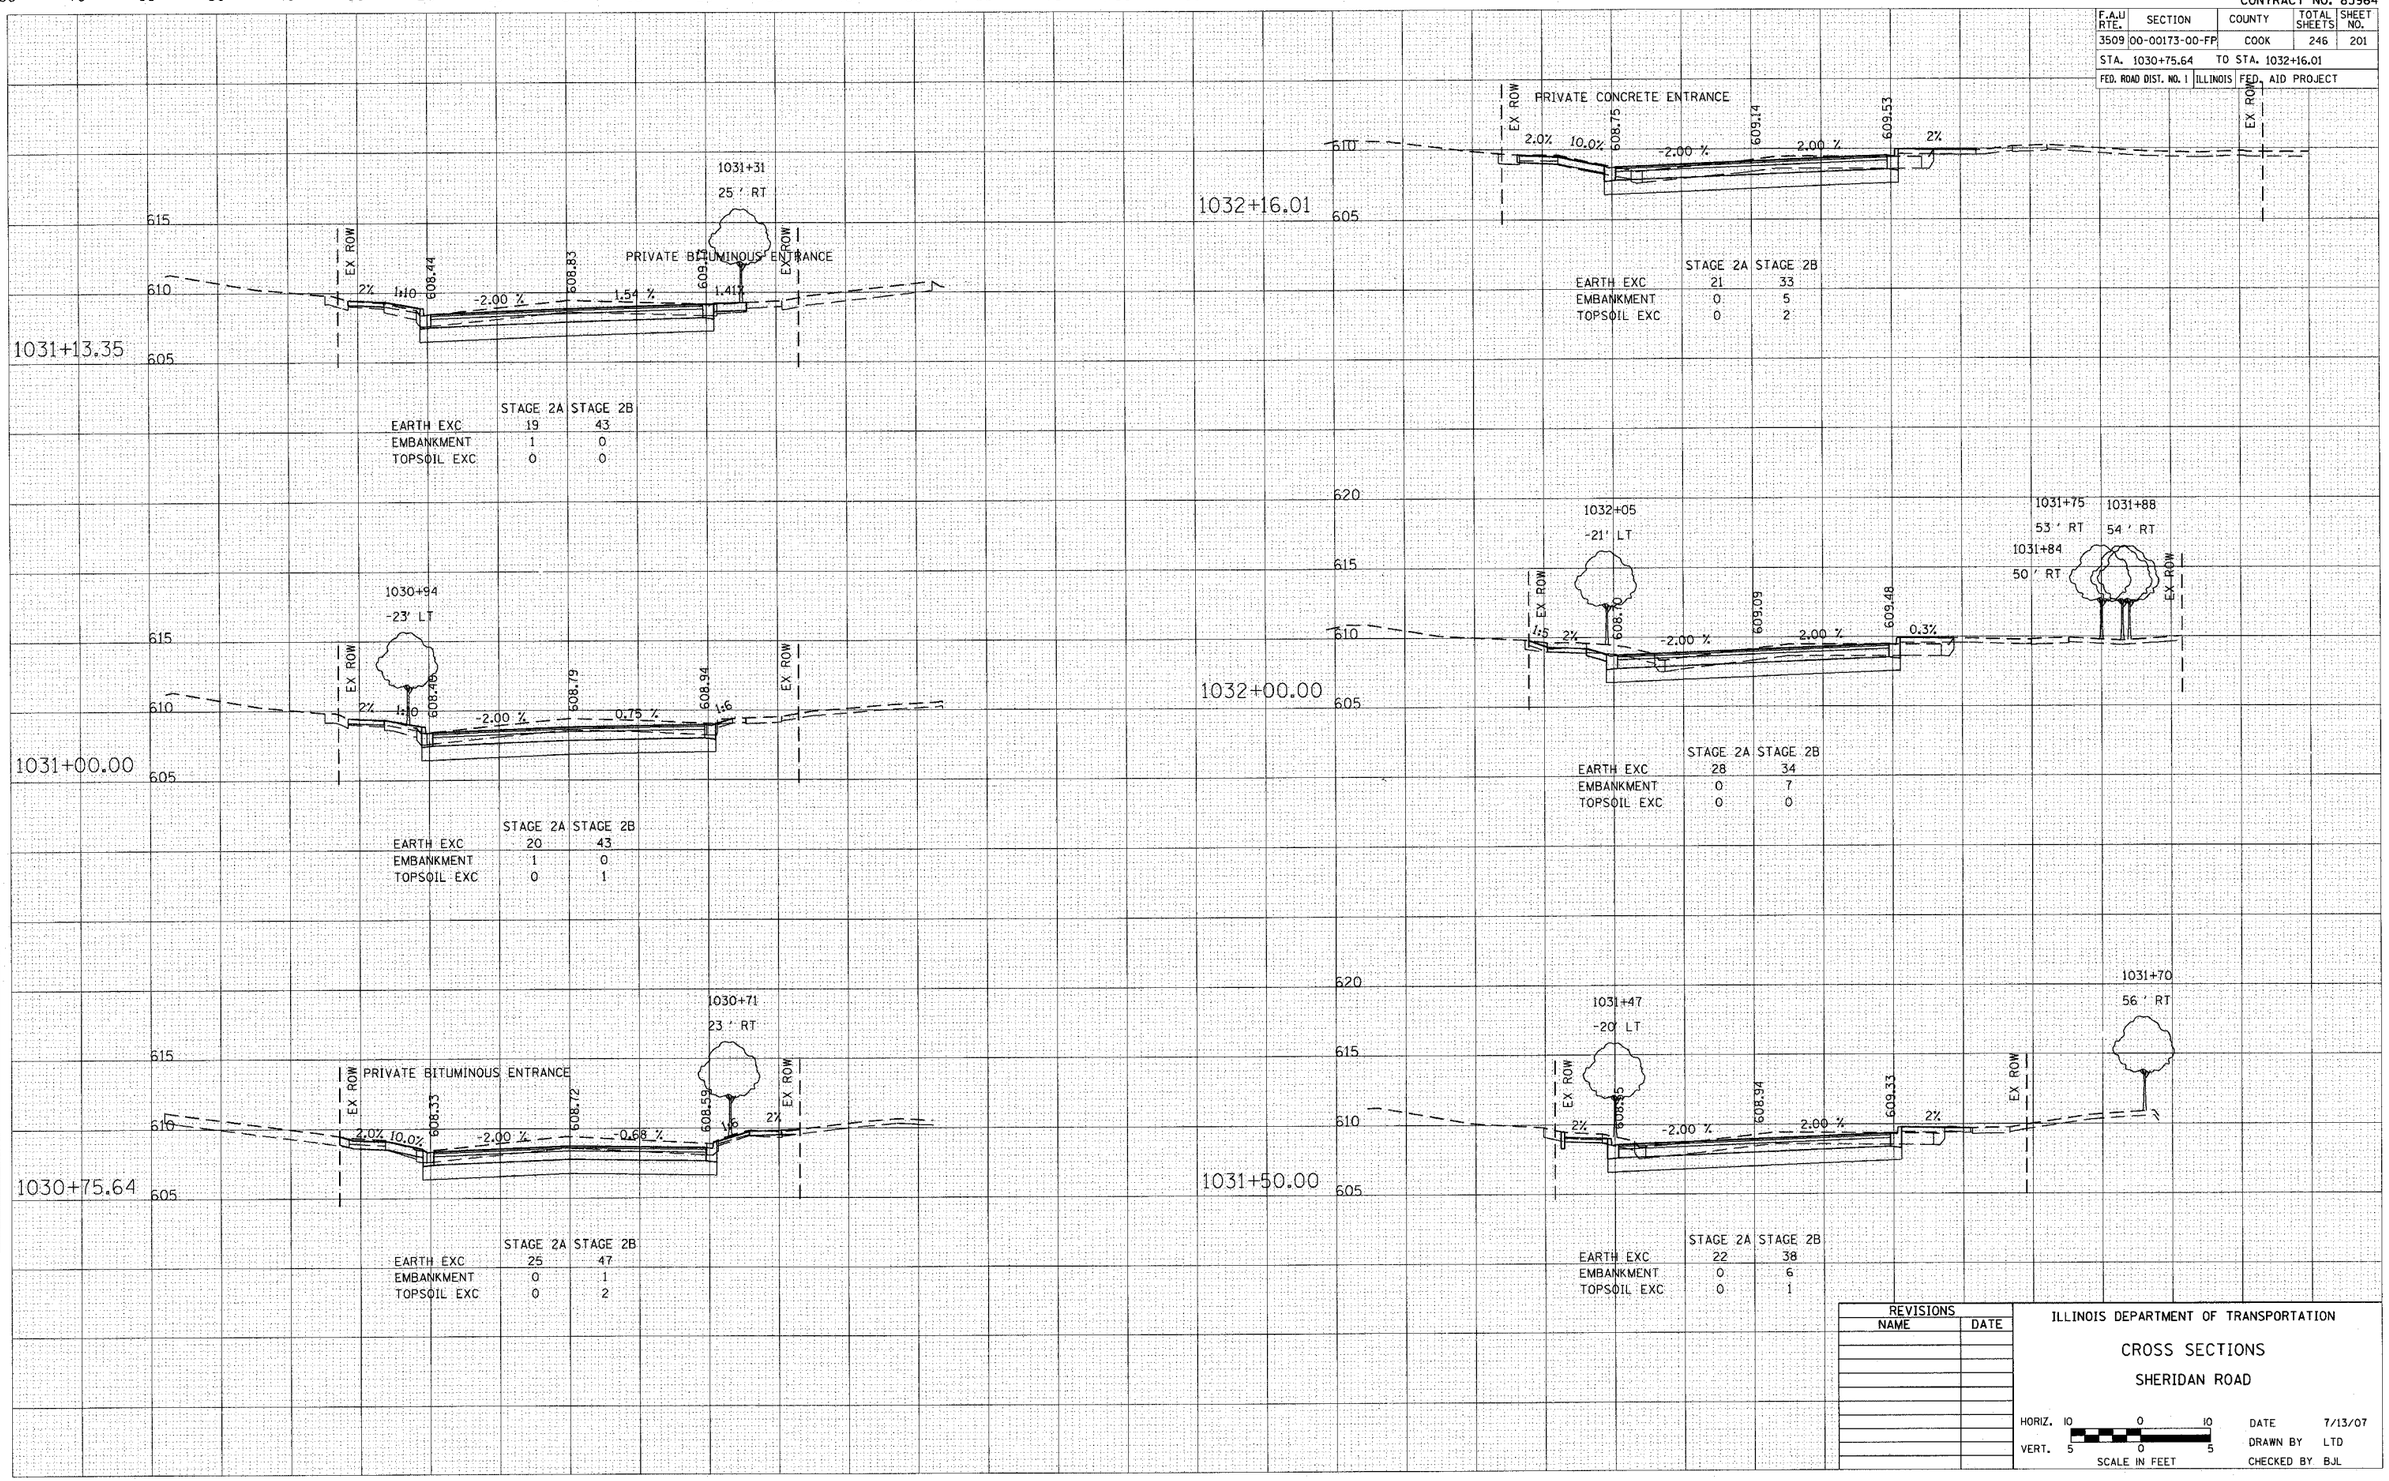


| | STAGE 2A | STAGE 2B |
|---|---|---|
| EARTH EXC | 19 | 43 |
| EMBANKMENT | 1 | 0 |
| TOPSOIL EXC | 0 | 0 |

| | STAGE 2A | STAGE 2B |
|---|---|---|
| EARTH EXC | 20 | 43 |
| EMBANKMENT | 1 | 0 |
| TOPSOIL EXC | 0 | 1 |

| | STAGE 2A | STAGE 2B |
|---|---|---|
| EARTH EXC | 25 | 47 |
| EMBANKMENT | 0 | 1 |
| TOPSOIL EXC | 0 | 2 |

| | STAGE 2A | STAGE 2B |
|---|---|---|
| EARTH EXC | 21 | 33 |
| EMBANKMENT | 0 | 5 |
| TOPSOIL EXC | 0 | 2 |

| | STAGE 2A | STAGE 2B |
|---|---|---|
| EARTH EXC | 28 | 34 |
| EMBANKMENT | 0 | 7 |
| TOPSOIL EXC | 0 | 0 |

| | STAGE 2A | STAGE 2B |
|---|---|---|
| EARTH EXC | 22 | 38 |
| EMBANKMENT | 0 | 6 |
| TOPSOIL EXC | 0 | 1 |

FINAL SURVEY — DATE — BY — NOTE BOOK NO. — SURVEYED — PLOTTED — TEMPLATE — AREAS — AREAS CHECKED

ORIGINAL SURVEY — DATE — BY — NOTE BOOK NO. — SURVEYED — PLOTTED — TEMPLATE — AREAS — AREAS CHECKED

REVISIONS

| NAME | DATE |
|---|---|
| | |

ILLINOIS DEPARTMENT OF TRANSPORTATION

CROSS SECTIONS

SHERIDAN ROAD

HORIZ. 10 0 10 — VERT. 5 0 5 — SCALE IN FEET

DATE 7/13/07

DRAWN BY LTD

CHECKED BY BJL