CONTRACT NO. 83964

F.A.U RTE.	SECTION	COUNTY	TOTAL SHEETS	SHEET NO.
3509	00-00173-00-FP	COOK	246	211

STA. 1049+30.37 TO STA. 1050+79.23

FED. ROAD DIST. NO. 1 | ILLINOIS | FED. AID PROJECT

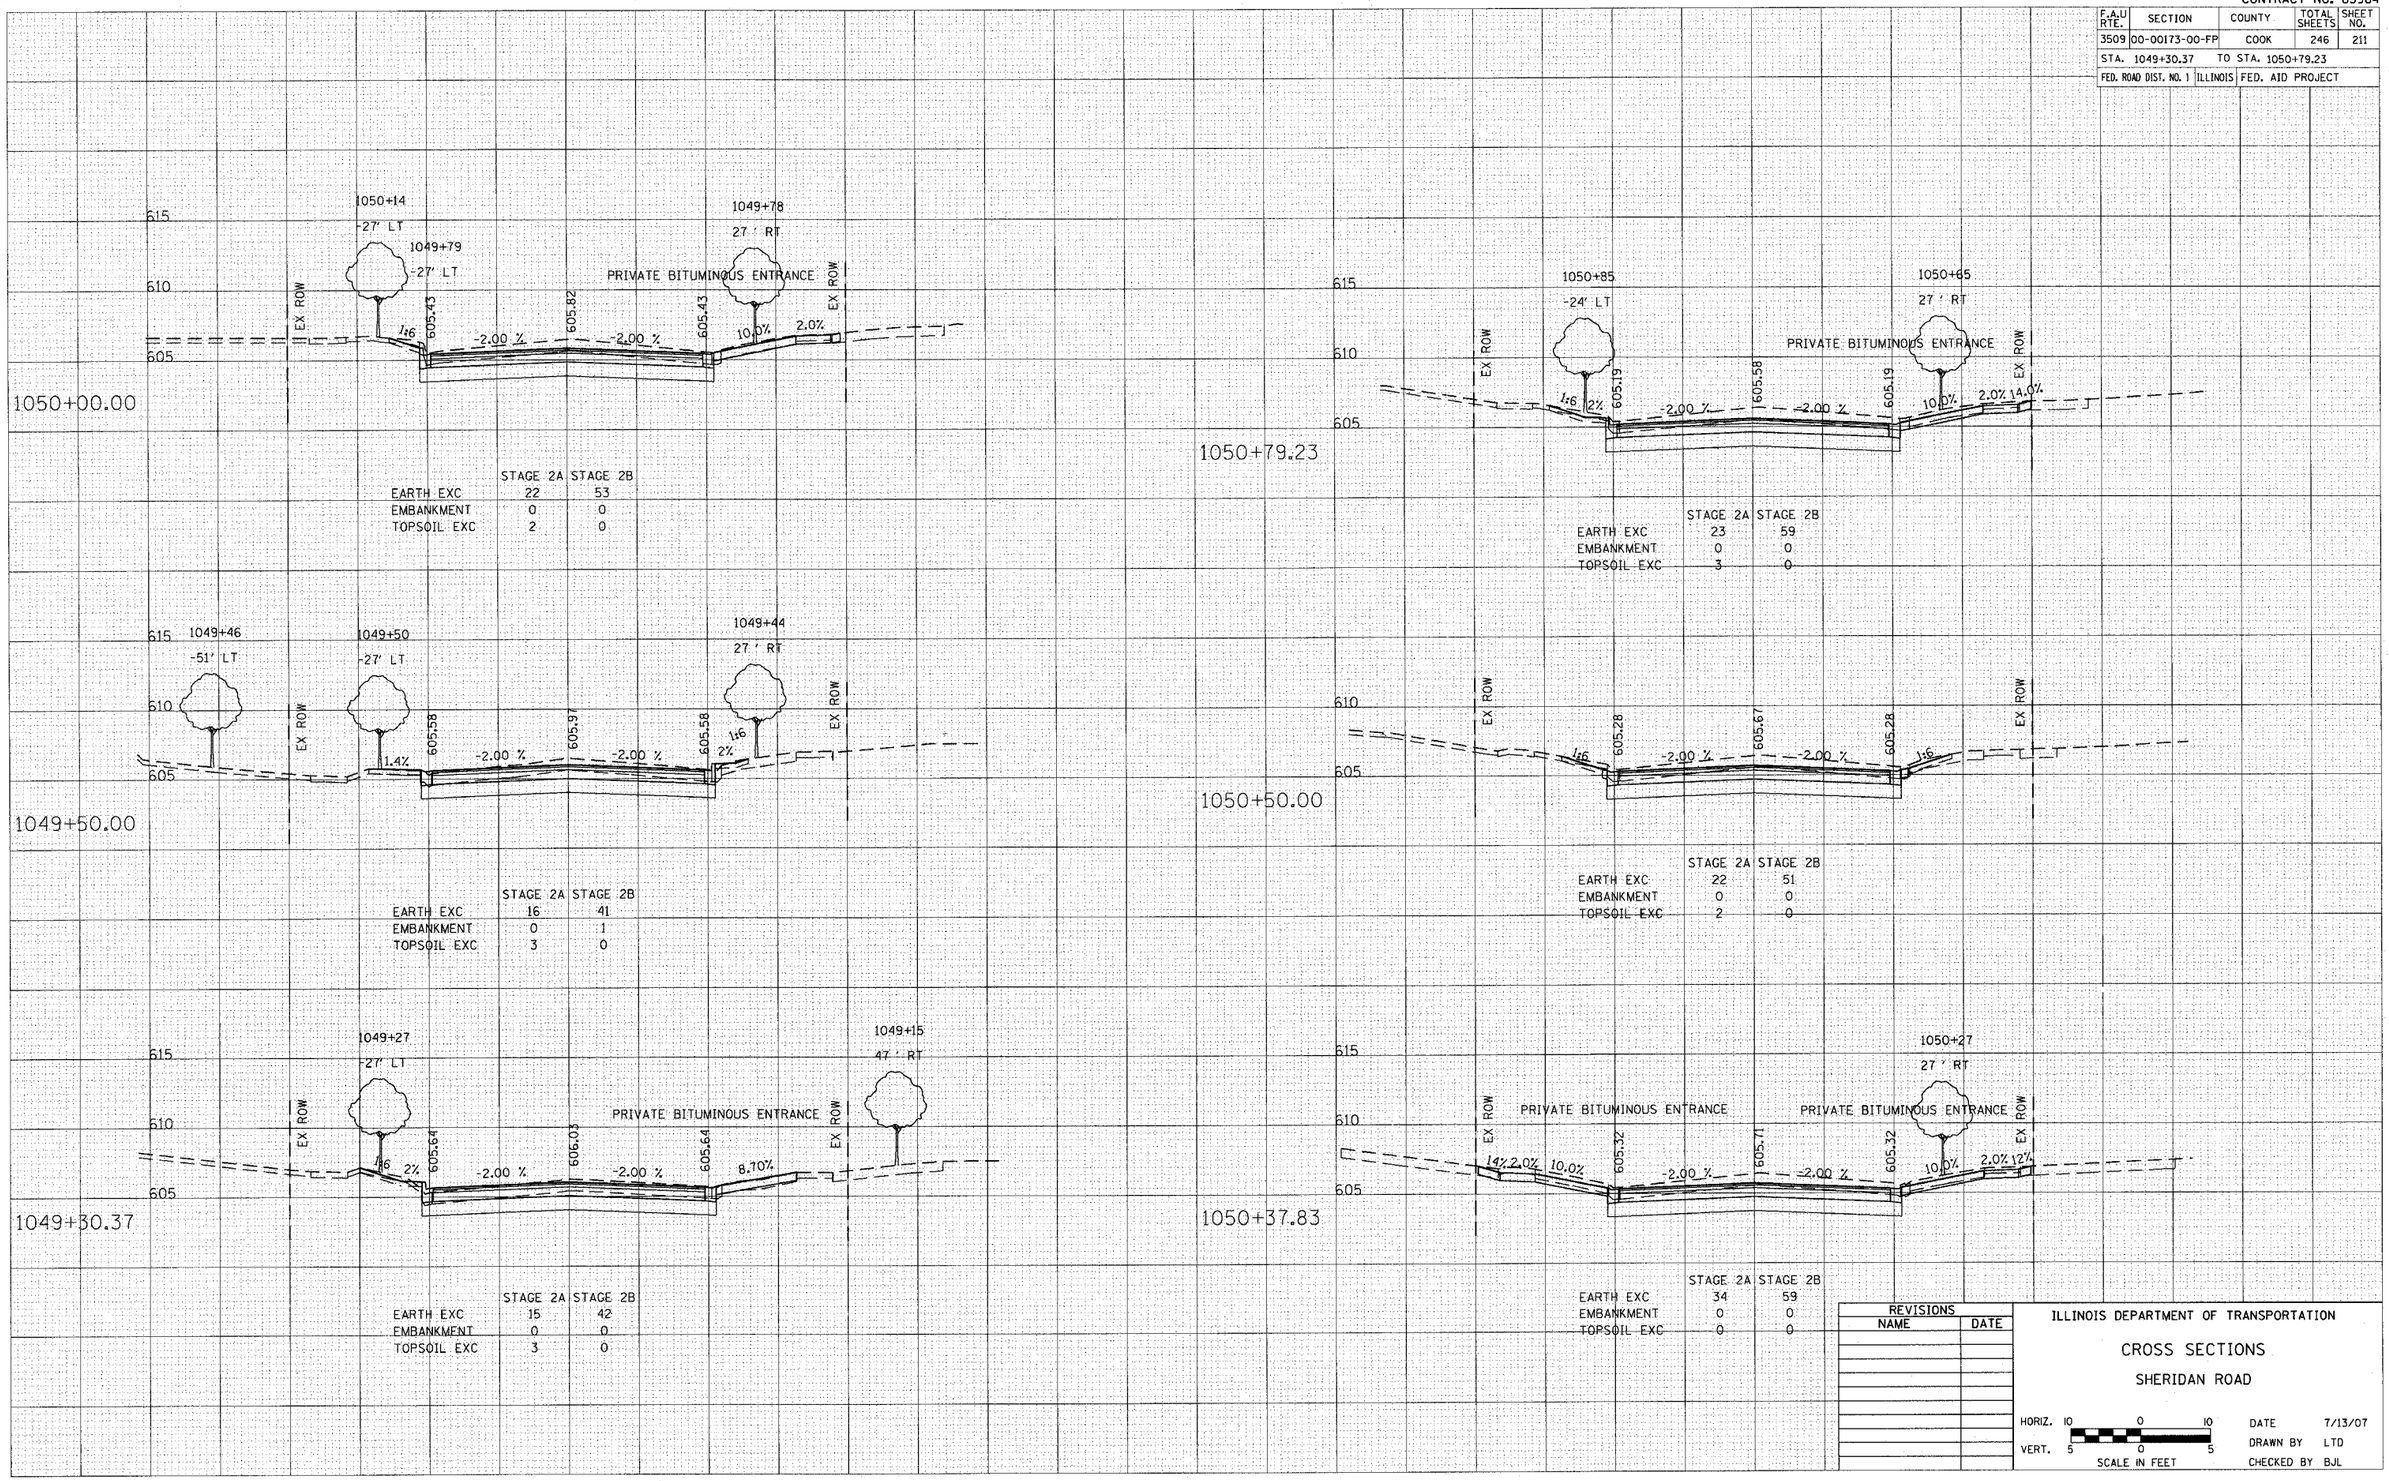

	STAGE 2A	STAGE 2B
EARTH EXC	22	53
EMBANKMENT	0	0
TOPSOIL EXC	2	0

	STAGE 2A	STAGE 2B
EARTH EXC	23	59
EMBANKMENT	0	0
TOPSOIL EXC	3	0

	STAGE 2A	STAGE 2B
EARTH EXC	16	41
EMBANKMENT	0	1
TOPSOIL EXC	3	0

	STAGE 2A	STAGE 2B
EARTH EXC	22	51
EMBANKMENT	0	0
TOPSOIL EXC	2	0

	STAGE 2A	STAGE 2B
EARTH EXC	15	42
EMBANKMENT	0	0
TOPSOIL EXC	3	0

	STAGE 2A	STAGE 2B
EARTH EXC	34	59
EMBANKMENT	0	0
TOPSOIL EXC	0	0

FINAL SURVEY: NOTE BOOK NO. — SURVEYED, PLOTTED, TEMPLATE, AREAS, AREAS CHECKED — BY — DATE

ORIGINAL SURVEY: NOTE BOOK NO. — SURVEYED, PLOTTED, TEMPLATE, AREAS, AREAS CHECKED — BY — DATE

REVISIONS	
NAME	DATE

ILLINOIS DEPARTMENT OF TRANSPORTATION

CROSS SECTIONS

SHERIDAN ROAD

HORIZ. 10 0 10
VERT. 5 0 5
SCALE IN FEET

DATE 7/13/07
DRAWN BY LTD
CHECKED BY BJL