CONTRACT NO. 83964

F.A.U RTE.	SECTION	COUNTY	TOTAL SHEETS	SHEET NO.
3509	00-00173-00-FP	COOK	246	212
STA. 1051+00.00		TO STA. 1052+50.00		
FED. ROAD DIST. NO. 1	ILLINOIS	FED. AID PROJECT		

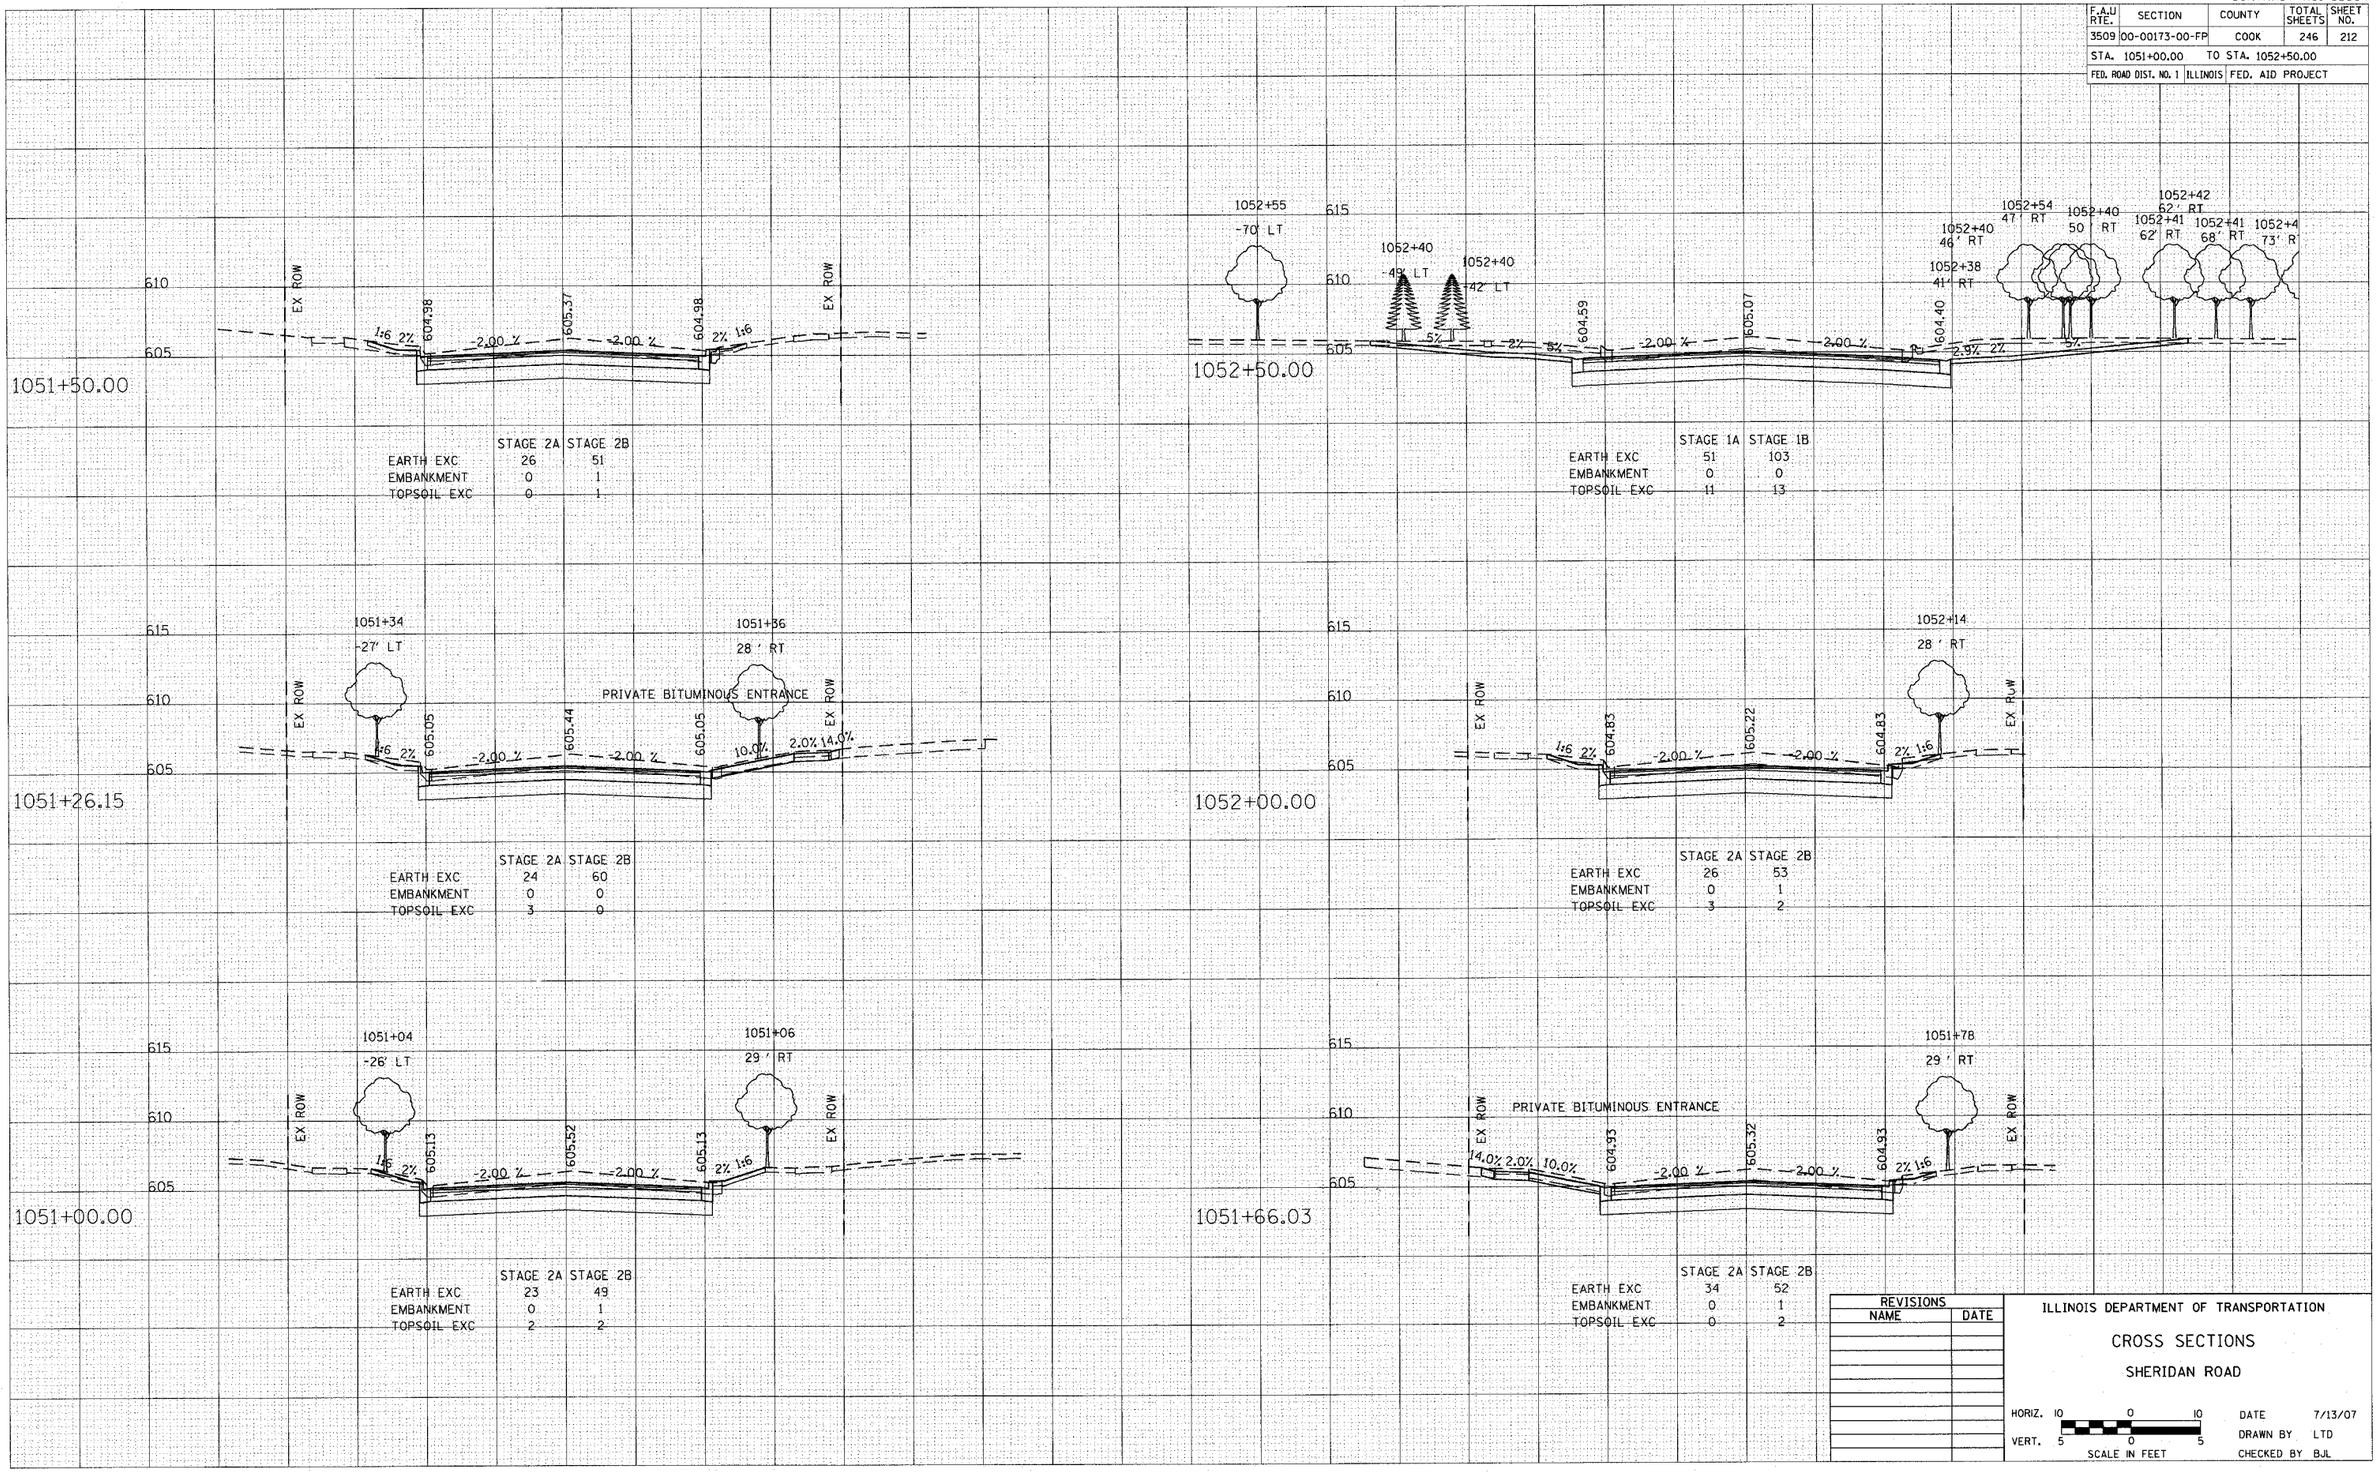

	STAGE 2A	STAGE 2B
EARTH EXC	26	51
EMBANKMENT	0	1
TOPSOIL EXC	0	1

	STAGE 1A	STAGE 1B
EARTH EXC	51	103
EMBANKMENT	0	0
TOPSOIL EXC	11	13

	STAGE 2A	STAGE 2B
EARTH EXC	24	60
EMBANKMENT	0	0
TOPSOIL EXC	3	0

	STAGE 2A	STAGE 2B
EARTH EXC	26	53
EMBANKMENT	0	1
TOPSOIL EXC	3	2

	STAGE 2A	STAGE 2B
EARTH EXC	23	49
EMBANKMENT	0	1
TOPSOIL EXC	2	2

	STAGE 2A	STAGE 2B
EARTH EXC	34	52
EMBANKMENT	0	1
TOPSOIL EXC	0	2

FINAL SURVEY / ORIGINAL SURVEY — NOTE BOOK — NO. — SURVEYED — PLOTTED — TEMPLATE — AREAS — AREAS CHECKED — BY — DATE

REVISIONS NAME	DATE

ILLINOIS DEPARTMENT OF TRANSPORTATION

CROSS SECTIONS

SHERIDAN ROAD

HORIZ. 10 0 10 — VERT. 5 0 5 — SCALE IN FEET

DATE 7/13/07

DRAWN BY LTD

CHECKED BY BJL