CONTRACT NO. 83964

F.A.U RTE.	SECTION	COUNTY	TOTAL SHEETS	SHEET NO.
3509	00-00173-00-FP	COOK	246	228

STA. 1086+62.86 TO STA. 1088+00.00

FED. ROAD DIST. NO. 1 | ILLINOIS | FED. AID PROJECT

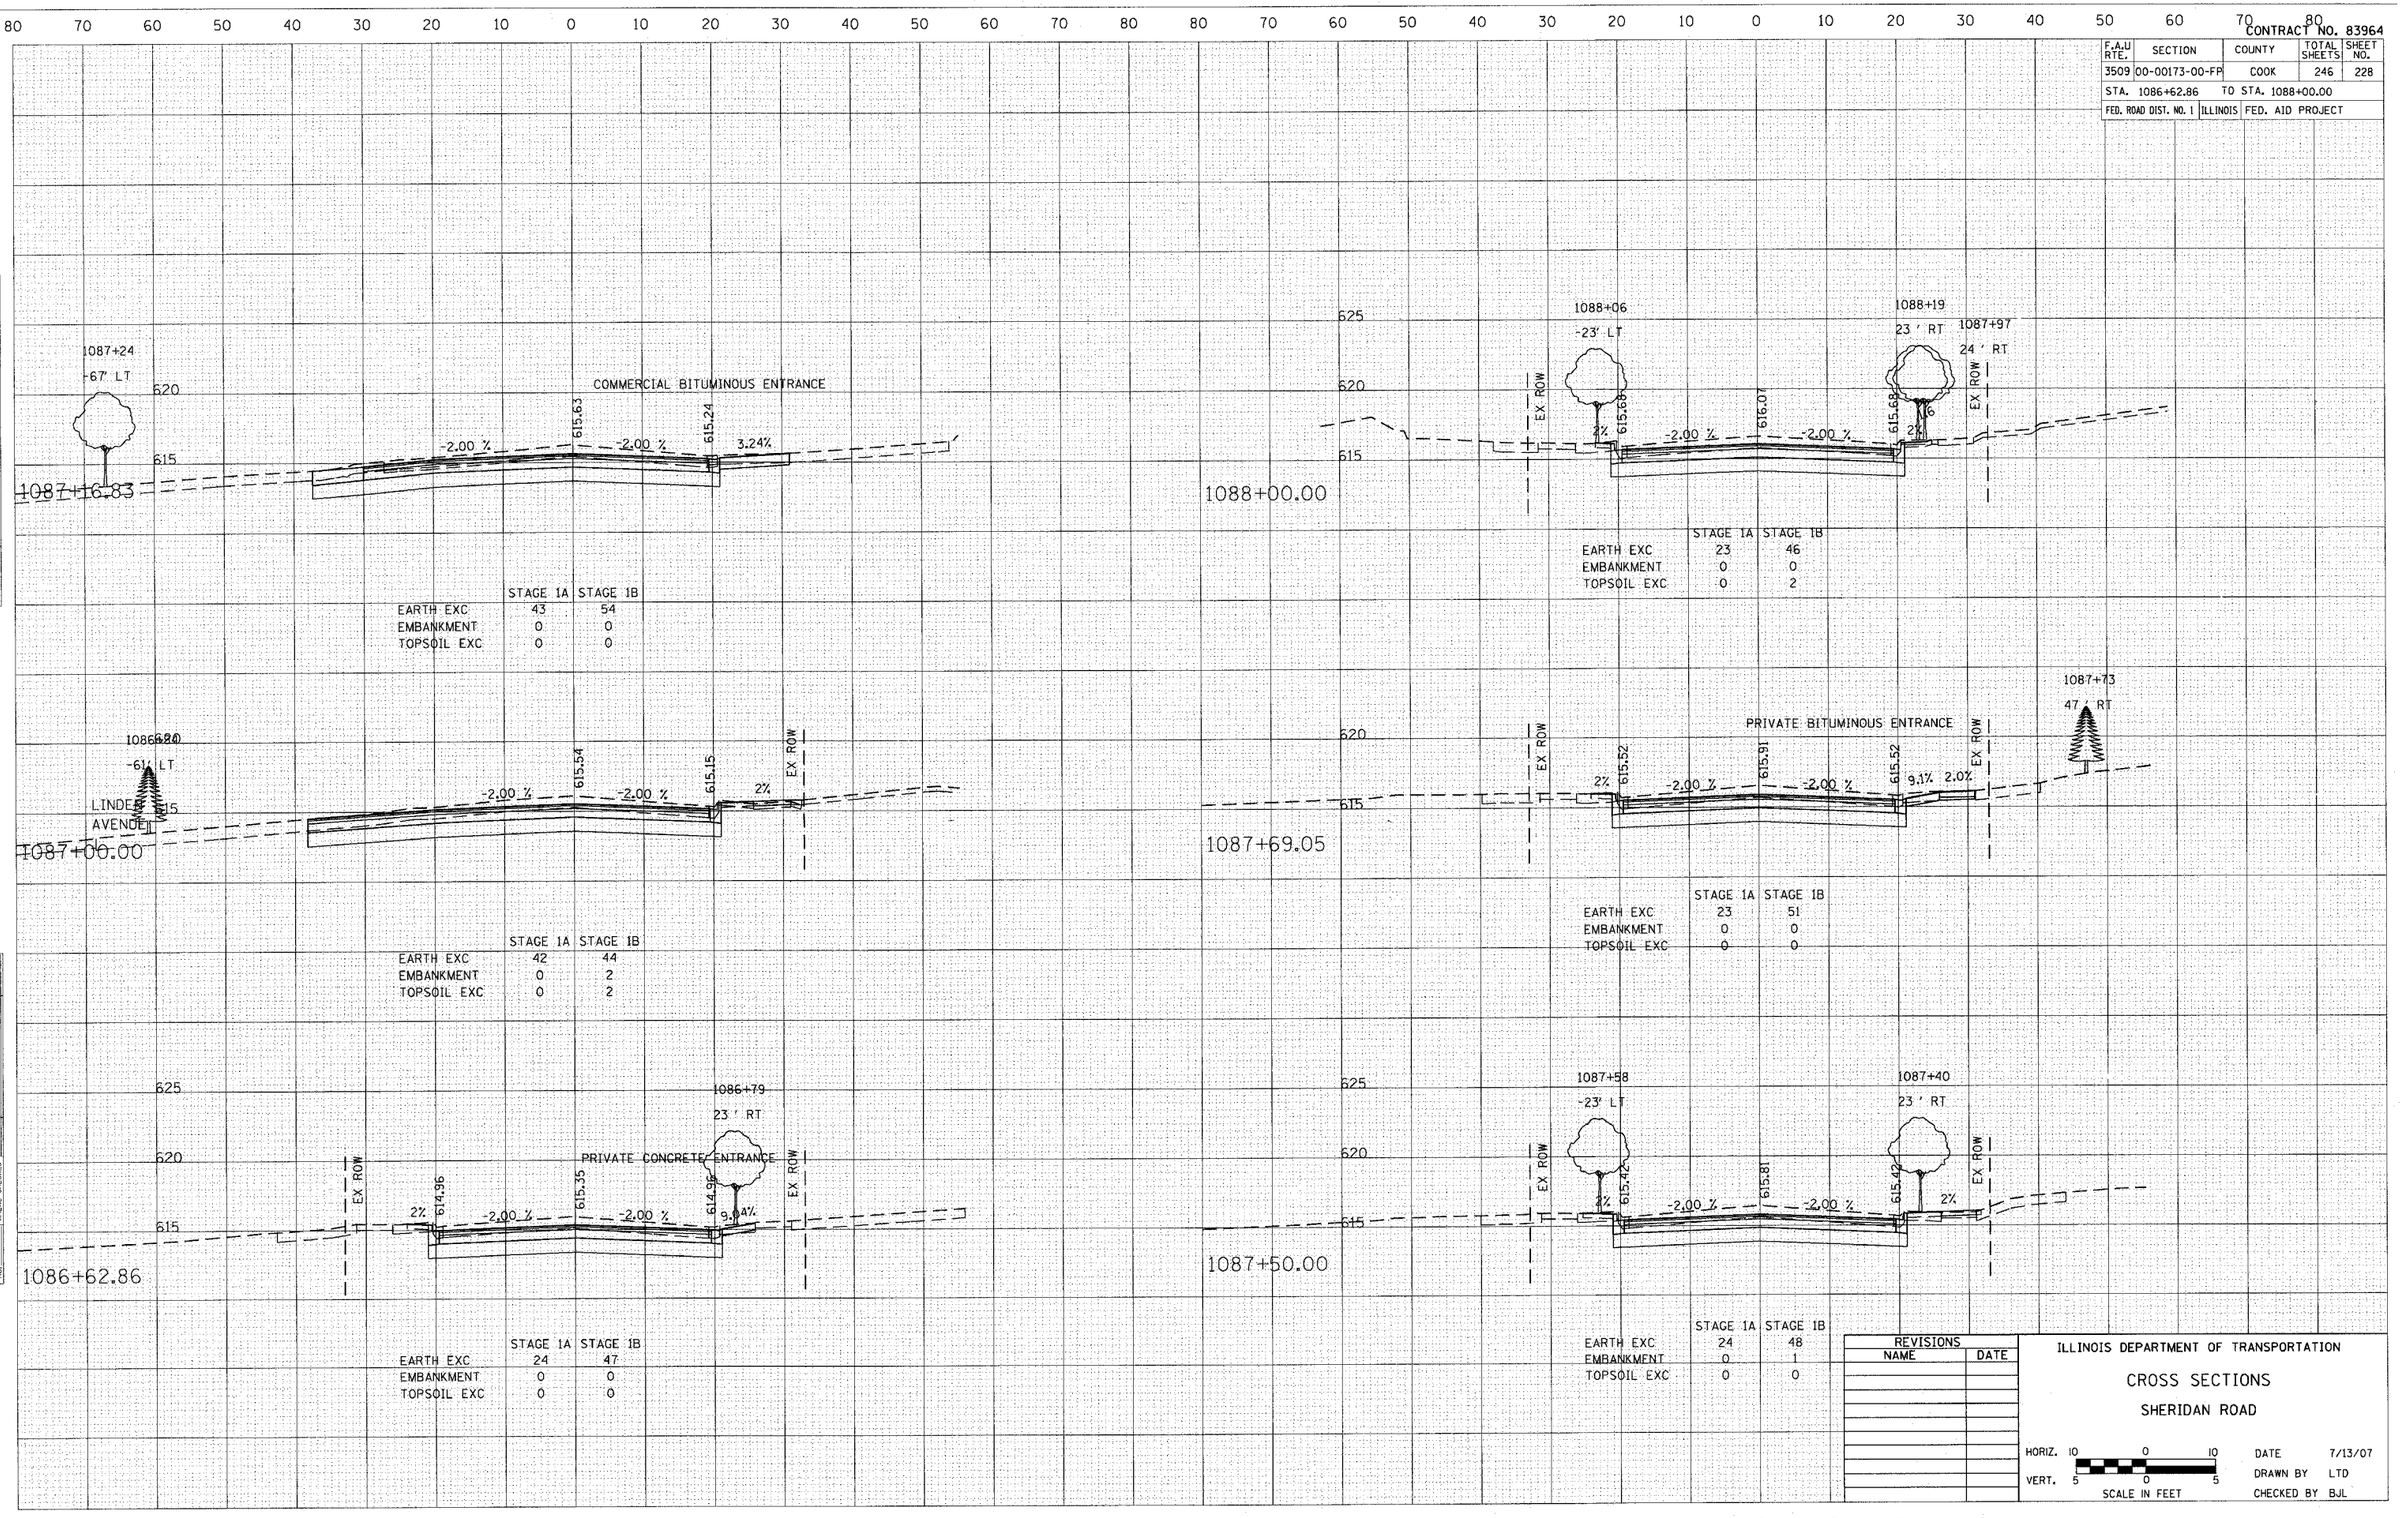

	STAGE 1A	STAGE 1B
EARTH EXC	43	54
EMBANKMENT	0	0
TOPSOIL EXC	0	0

	STAGE 1A	STAGE 1B
EARTH EXC	23	46
EMBANKMENT	0	0
TOPSOIL EXC	0	2

	STAGE 1A	STAGE 1B
EARTH EXC	42	44
EMBANKMENT	0	2
TOPSOIL EXC	0	2

	STAGE 1A	STAGE 1B
EARTH EXC	23	51
EMBANKMENT	0	0
TOPSOIL EXC	0	0

	STAGE 1A	STAGE 1B
EARTH EXC	24	47
EMBANKMENT	0	0
TOPSOIL EXC	0	0

	STAGE 1A	STAGE 1B
EARTH EXC	24	48
EMBANKMENT	0	1
TOPSOIL EXC	0	0

FINAL SURVEY: NOTE BOOK NO. — SURVEYED, PLOTTED, TEMPLATE, AREAS, AREAS CHECKED — BY — DATE

ORIGINAL SURVEY: NOTE BOOK NO. — SURVEYED, PLOTTED, TEMPLATE, AREAS, AREAS CHECKED — BY — DATE

REVISIONS	
NAME	DATE

ILLINOIS DEPARTMENT OF TRANSPORTATION

CROSS SECTIONS

SHERIDAN ROAD

HORIZ. 10 0 10 — VERT. 5 0 5 — SCALE IN FEET

DATE 7/13/07

DRAWN BY LTD

CHECKED BY BJL