CONTRACT NO. 83964

| F.A.U RTE. | SECTION | COUNTY | TOTAL SHEETS | SHEET NO. |
|---|---|---|---|---|
| 3509 | 00-00173-00-FP | COOK | 246 | 239 |
| STA. 4094+33.71 | | TO STA. 4096+00.00 | | |
| FED. ROAD DIST. NO. 1 | ILLINOIS | FED. AID PROJECT | | |

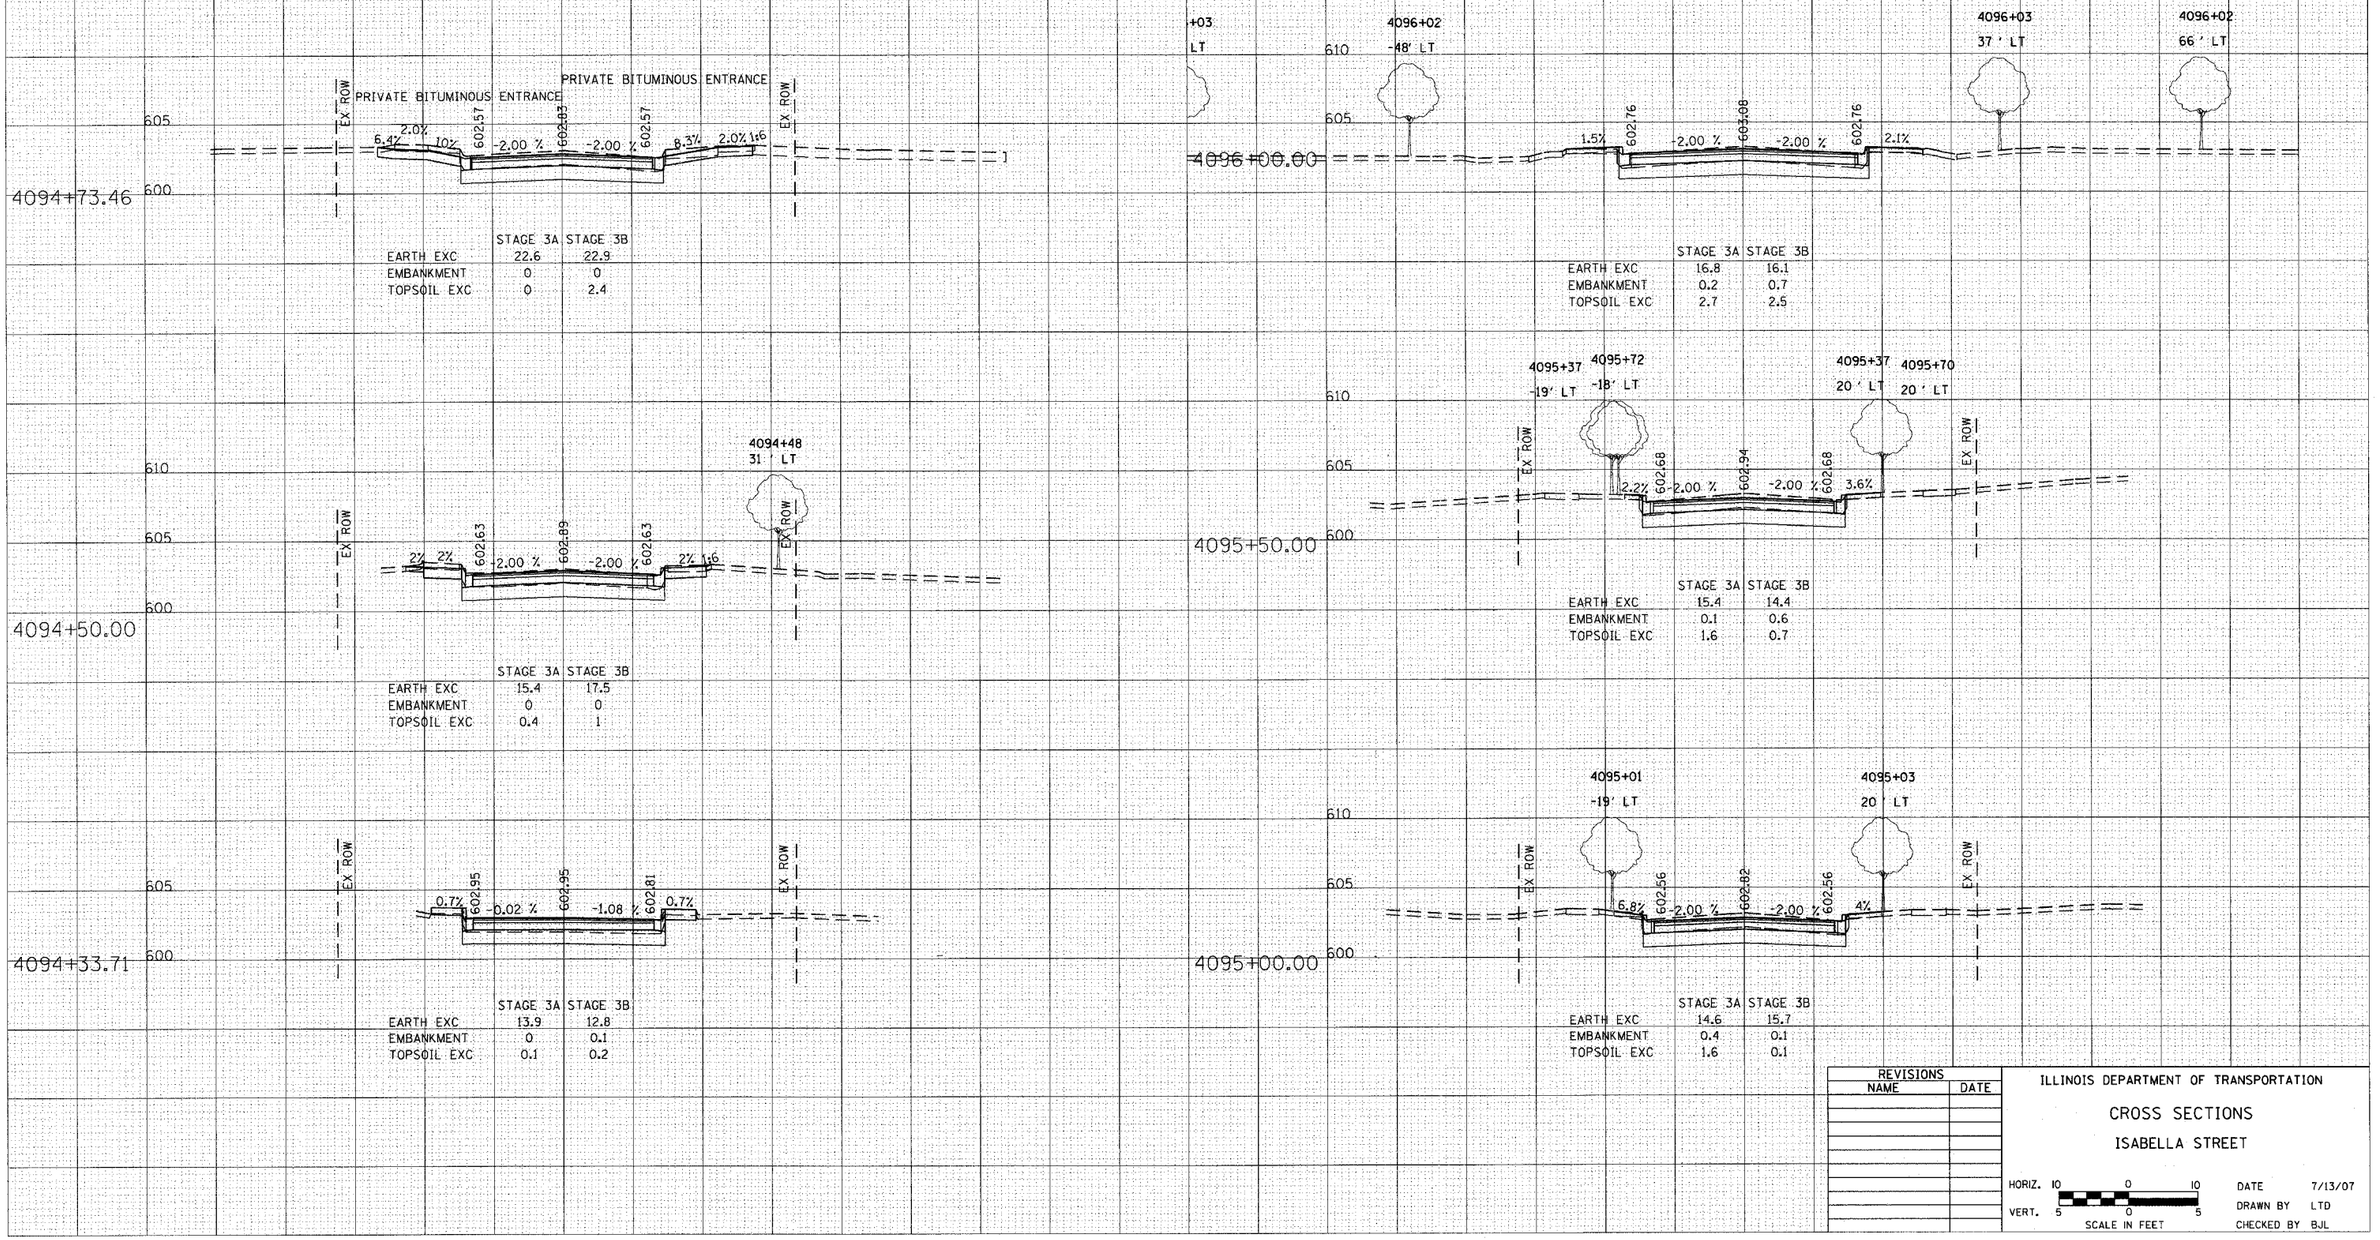


| FINAL SURVEY | ORIGINAL SURVEY | DATE |
|---|---|---|
| NOTE BOOK | NOTE BOOK | BY |
| NO. | NO. | SURVEYED |
| | | PLOTTED |
| | | TEMPLATE |
| | | AREAS |
| | | AREAS CHECKED |

| REVISIONS NAME | DATE |
|---|---|
| | |

ILLINOIS DEPARTMENT OF TRANSPORTATION

CROSS SECTIONS

ISABELLA STREET

HORIZ. 10 0 10
VERT. 5 0 5
SCALE IN FEET

DATE 7/13/07
DRAWN BY LTD
CHECKED BY BJL