CONTRACT NO. 83964

F.A.U RTE.	SECTION	COUNTY	TOTAL SHEETS	SHEET NO.
3509	00-00173-00-FP	COOK	246	245
STA. 3049+30.00 TO STA. 3050+47.12				
FED. ROAD DIST. NO. 1	ILLINOIS	FED. AID PROJECT		

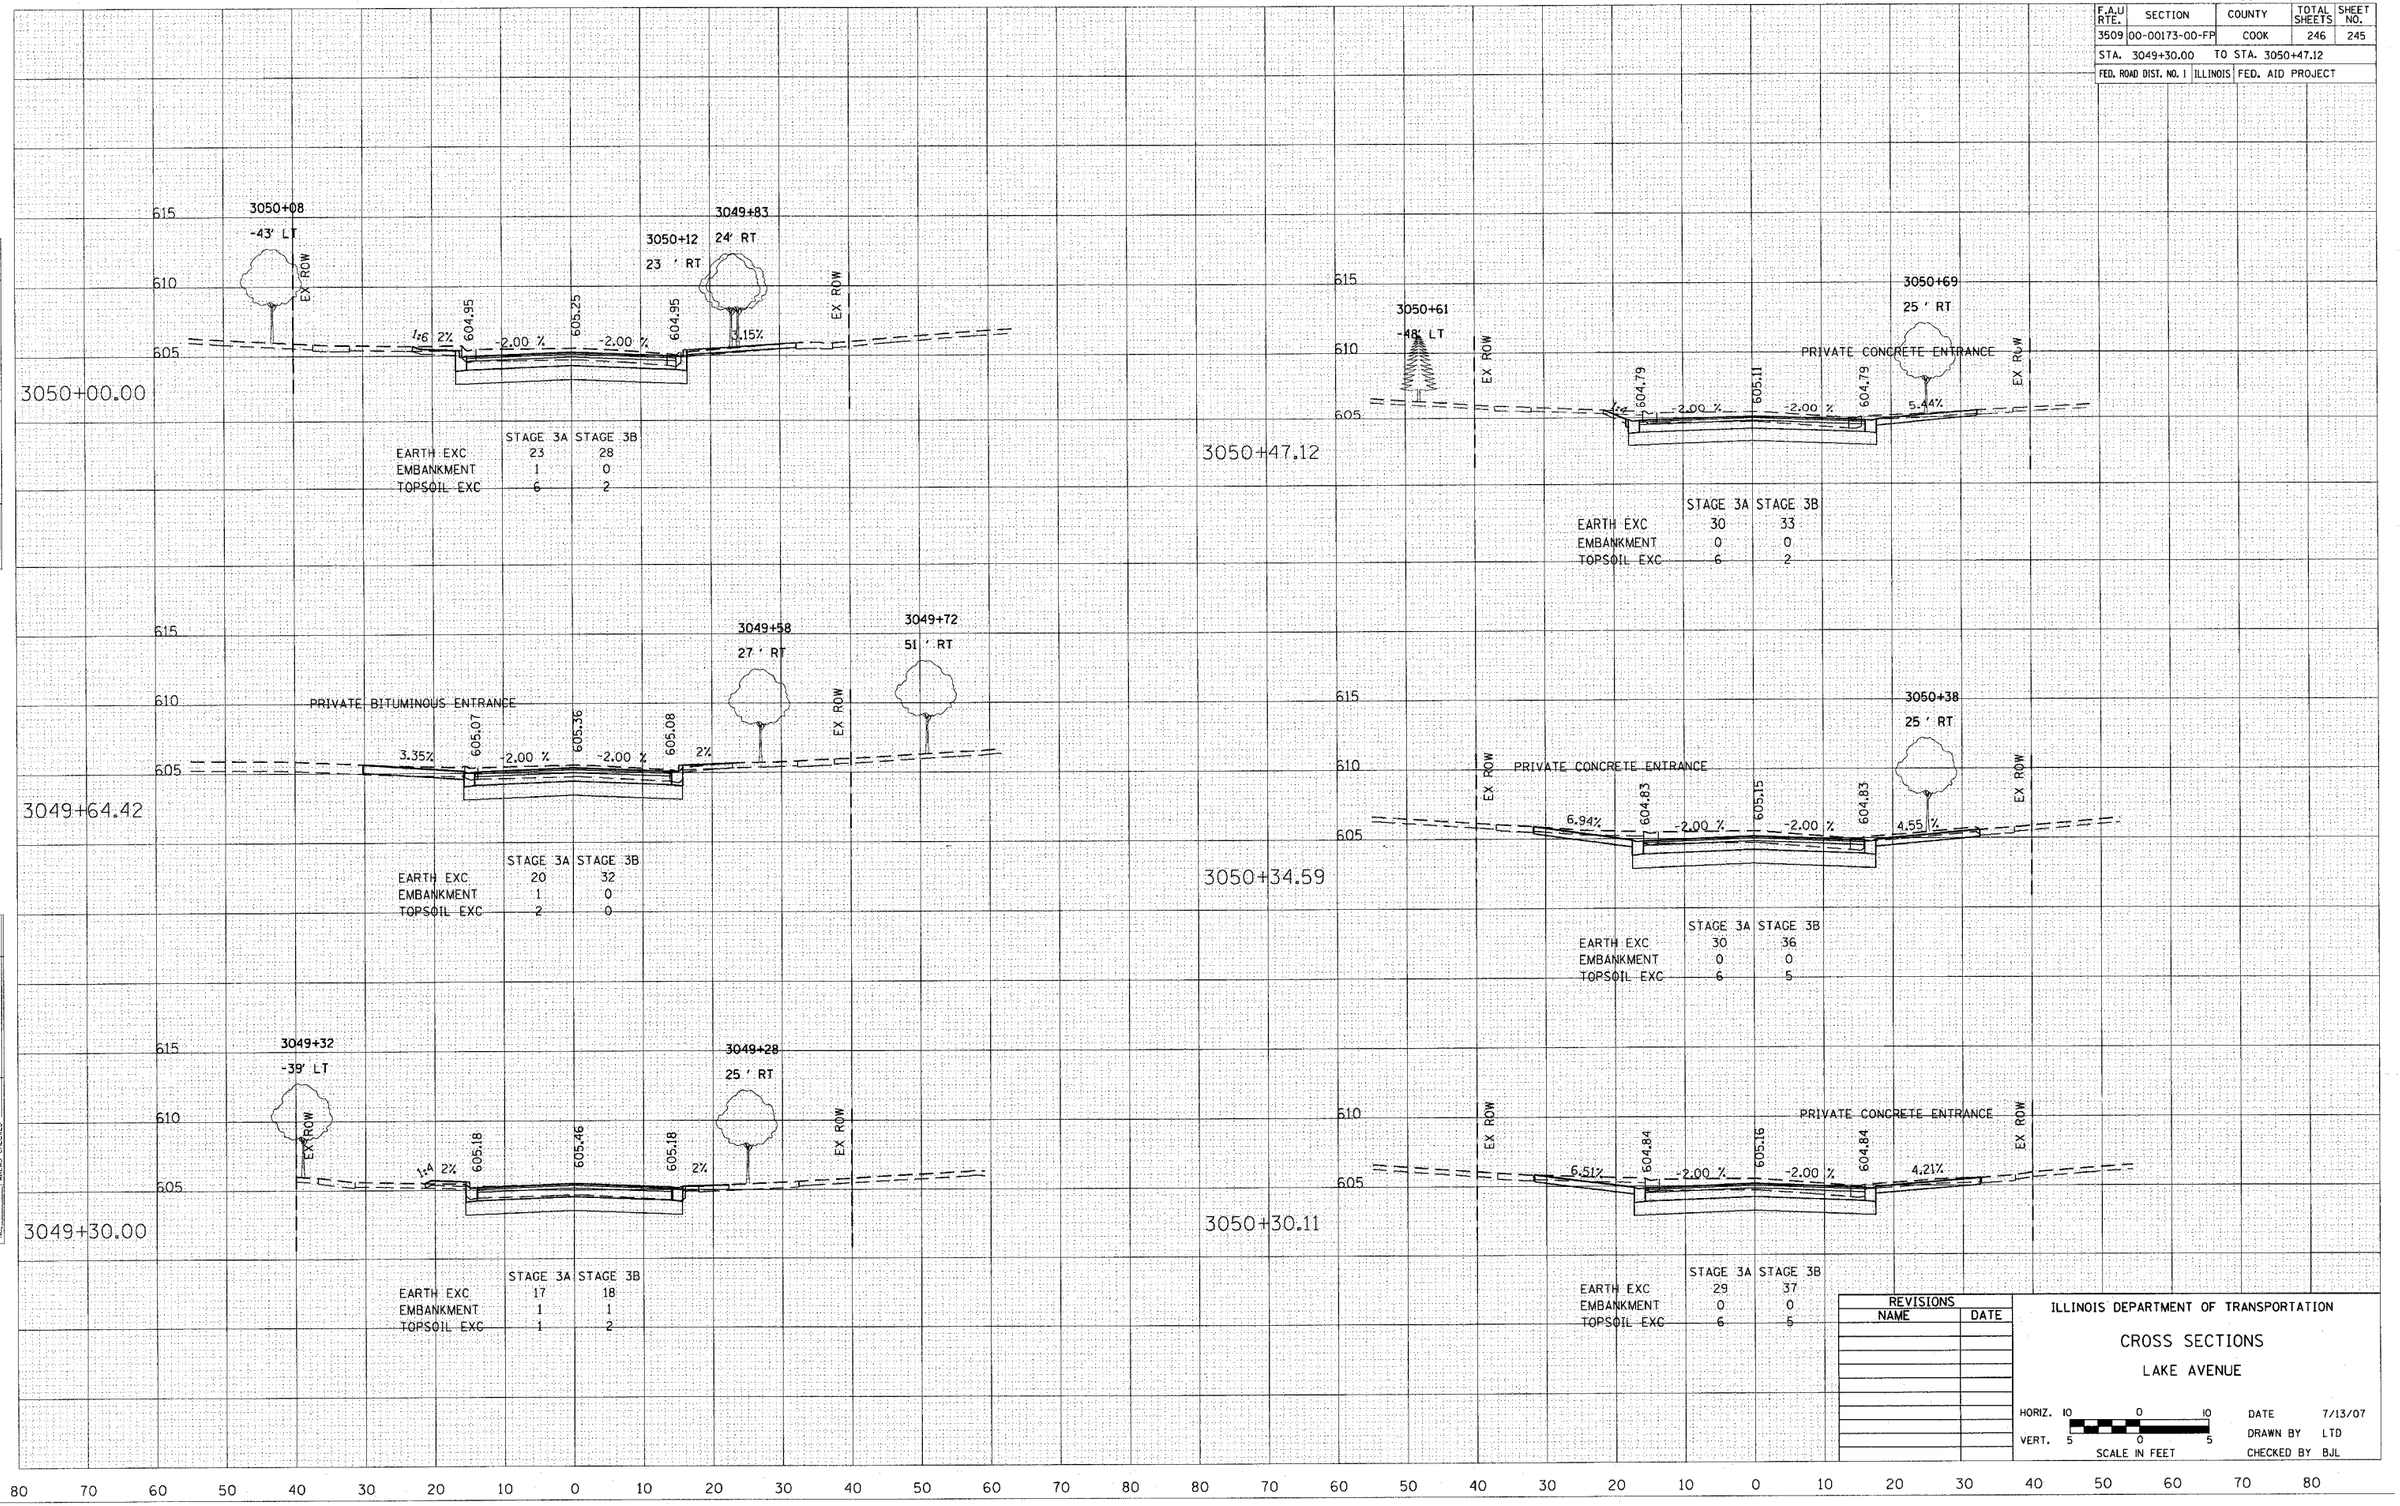

	STAGE 3A	STAGE 3B
EARTH EXC	23	28
EMBANKMENT	1	0
TOPSOIL EXC	6	2

	STAGE 3A	STAGE 3B
EARTH EXC	30	33
EMBANKMENT	0	0
TOPSOIL EXC	6	2

	STAGE 3A	STAGE 3B
EARTH EXC	20	32
EMBANKMENT	1	0
TOPSOIL EXC	2	0

	STAGE 3A	STAGE 3B
EARTH EXC	30	36
EMBANKMENT	0	0
TOPSOIL EXC	6	5

	STAGE 3A	STAGE 3B
EARTH EXC	17	18
EMBANKMENT	1	1
TOPSOIL EXC	1	2

	STAGE 3A	STAGE 3B
EARTH EXC	29	37
EMBANKMENT	0	0
TOPSOIL EXC	6	5

FINAL SURVEY — NOTE BOOK NO. — SURVEYED — PLOTTED — TEMPLATE — AREAS — AREAS CHECKED — BY — DATE

ORIGINAL SURVEY — NOTE BOOK NO. — SURVEYED — PLOTTED — TEMPLATE — AREAS — AREAS CHECKED — BY — DATE

REVISIONS	
NAME	DATE

ILLINOIS DEPARTMENT OF TRANSPORTATION

CROSS SECTIONS

LAKE AVENUE

HORIZ. 10 0 10
VERT. 5 0 5
SCALE IN FEET

DATE 7/13/07
DRAWN BY LTD
CHECKED BY BJL