93444

F.A.U. RTE.	SECTION *	COUNTY	TOTAL SHEETS	SHEET NO.
	05-00444-00-BR	SANGAMON	33	22
STA.	TO STA.			
FED. ROAD DIST. NO.	ILLINOIS	FED. AID PROJECT		

*CITY OF SPRINGFIELD SHEET 16 OF 24 SHEETS

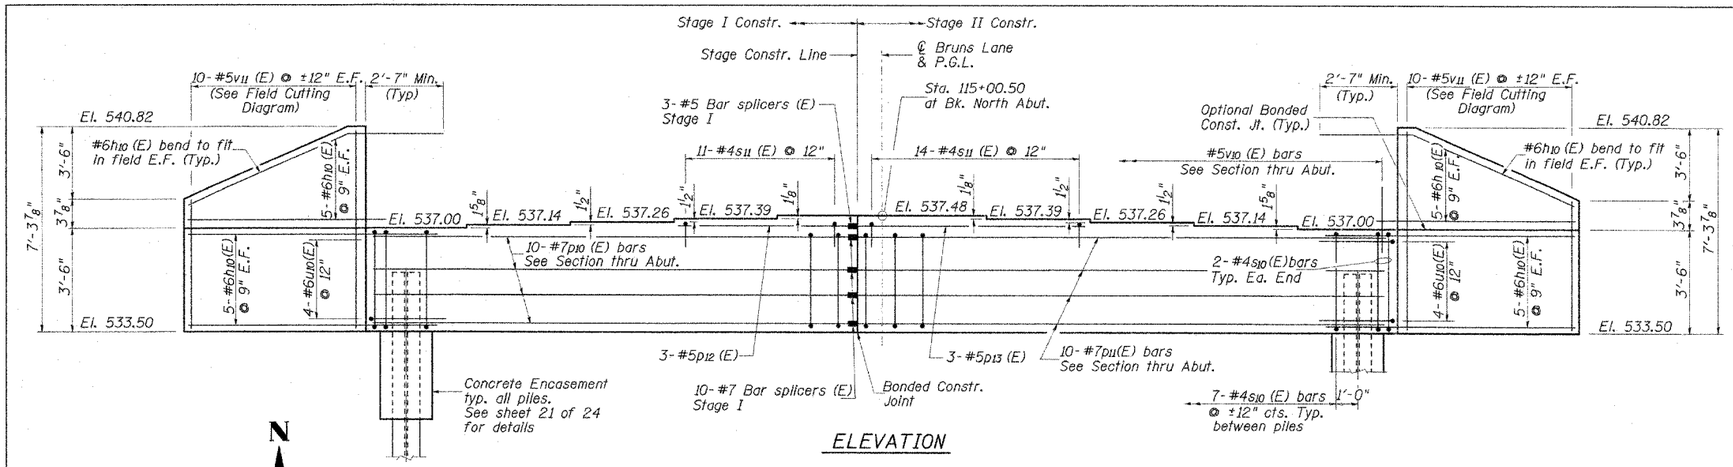

ELEVATION

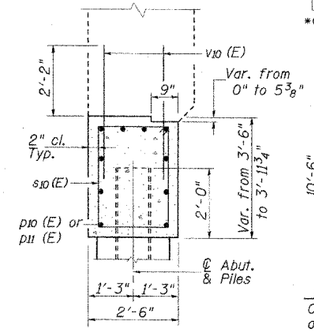

SECTION THRU ABUTMENT

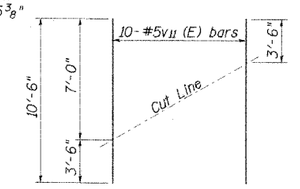

FIELD CUTTING DIAGRAM

Order v11 (E) full length. Cut as shown and use remainder of bars in opposite face.

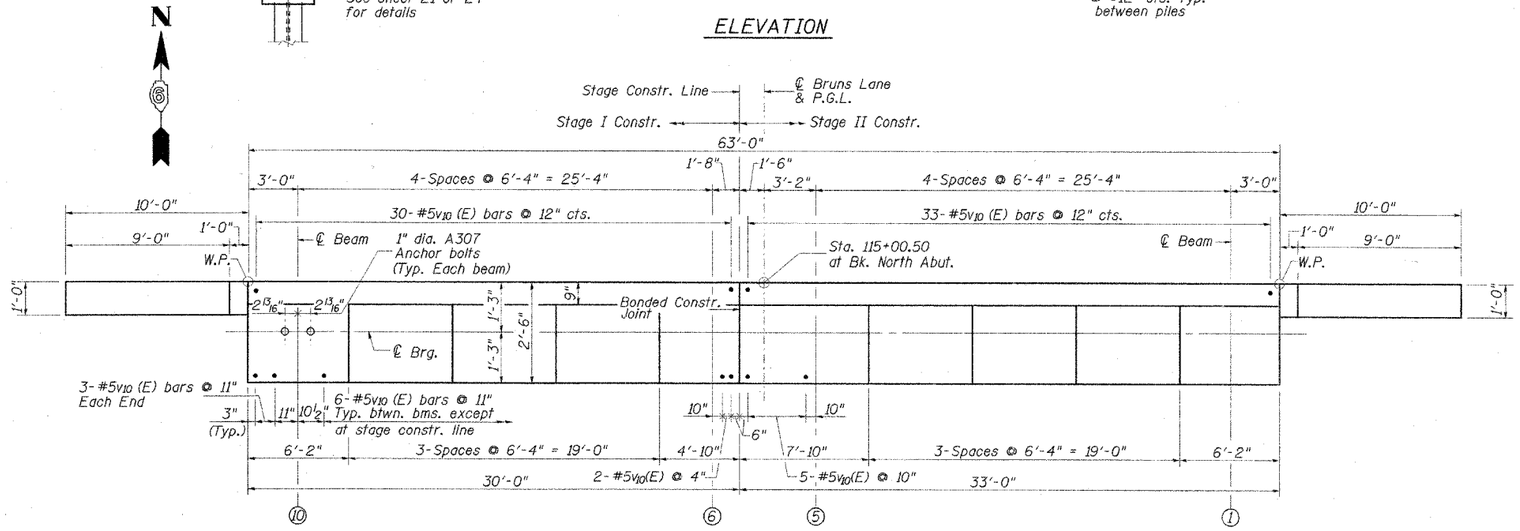

TOP VIEW

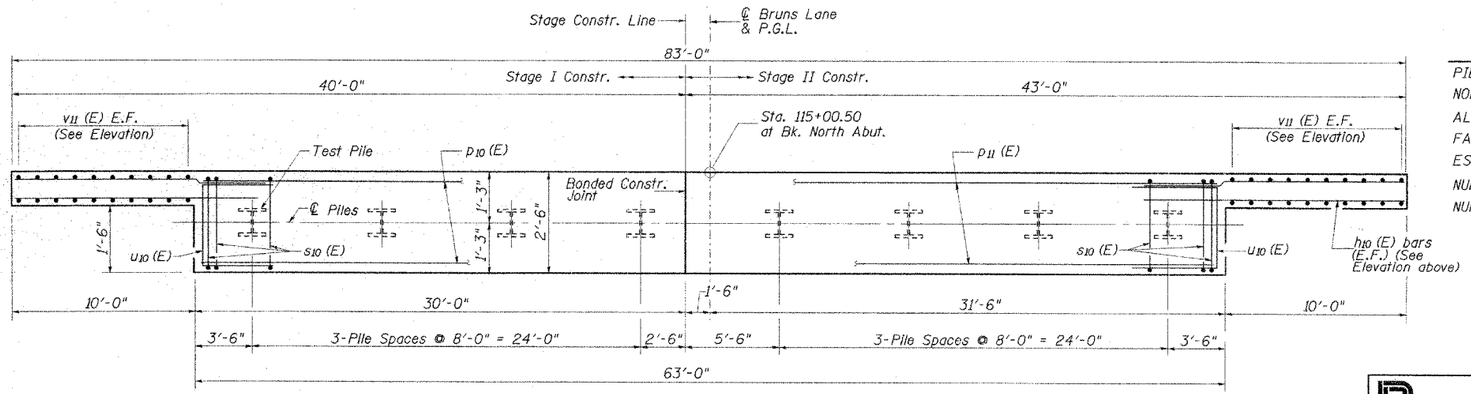

PILE CAP PLAN

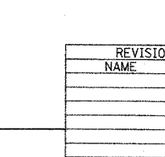

BAR s10 (E)

BAR s11 (E)

BAR u10 (E)

NORTH ABUT. BILL OF MATERIAL

Bar	No.	Size	Length	Shape
h10(E)	40	#6	13'-0"	
p10(E)	10	#7	29'-8"	
p11(E)	10	#7	32'-8"	
p12(E)	3	#5	10'-10"	
p13(E)	3	#5	13'-10"	
s10(E)	53	#4	11'-5"	
s11(E)	25	#4	5'-5"	
u10(E)	8	#6	10'-1"	
v10(E)	124	#5	4'-4"	
v11(E)	20	#5	10'-6"	

Concrete Structures	Cu. Yd.	25.7
Concrete Encasement	Cu. Yd.	2.8
Reinforcement Bars, Epoxy Coated	Pound	3530
Structure Excavation	Cu. Yd.	184
Bar Splicers	Each	13
Furnishing Steel Piles HP 12x53	Foot	354
Driving Piles	Foot	354
Test Pile Steel HP 12x53	Each	1

PILE DATA

PILE TYPE AND SIZE:	HP 12x53
NOMINAL REQUIRED BEARING:	419 kips
ALLOWABLE RESISTANCE AVAILABLE:	140 kips
FACTORED RESISTANCE AVAILABLE:	209 kips
ESTIMATED PILE LENGTH:	50.5 Ft.
NUMBER OF PRODUCTION PILES:	7
NUMBER OF TEST PILES:	1

NOTES:

1. Pour steps monolithically with cap.
2. Space reinforcement to miss anchor bolts.
3. See Sheet 2 of 24 for abutment backfill requirements.
4. See Sheet 20 of 24 for bar splicer details.
5. See Sheet 21 of 24 for steel H-pile details.

REVISIONS NAME	DATE

CMT
CRAWFORD MURPHY & TILLY, INC.
CONSULTING ENGINEERS
SPRINGFIELD, IL ■ AURORA, IL ■ ST. LOUIS, MO
ROCKFORD, IL ■ PEORIA, IL ■ CHICAGO, IL

CITY OF SPRINGFIELD, ILLINOIS

NORTH ABUTMENT

FAU 8006-BRUNS LANE OVER SPRING CREEK
SECTION 05-00444-00-BR
SANGAMON COUNTY
STATION 115+77.50 S.N. 084-6017

SCALE: NONE DRAWN BY: GLD
DATE: 6/19/07 CHECKED BY: WK

L:\Springfield\050250\3-Draw\Sheets\NORTH ABUMENT.dgn
6/21/2007