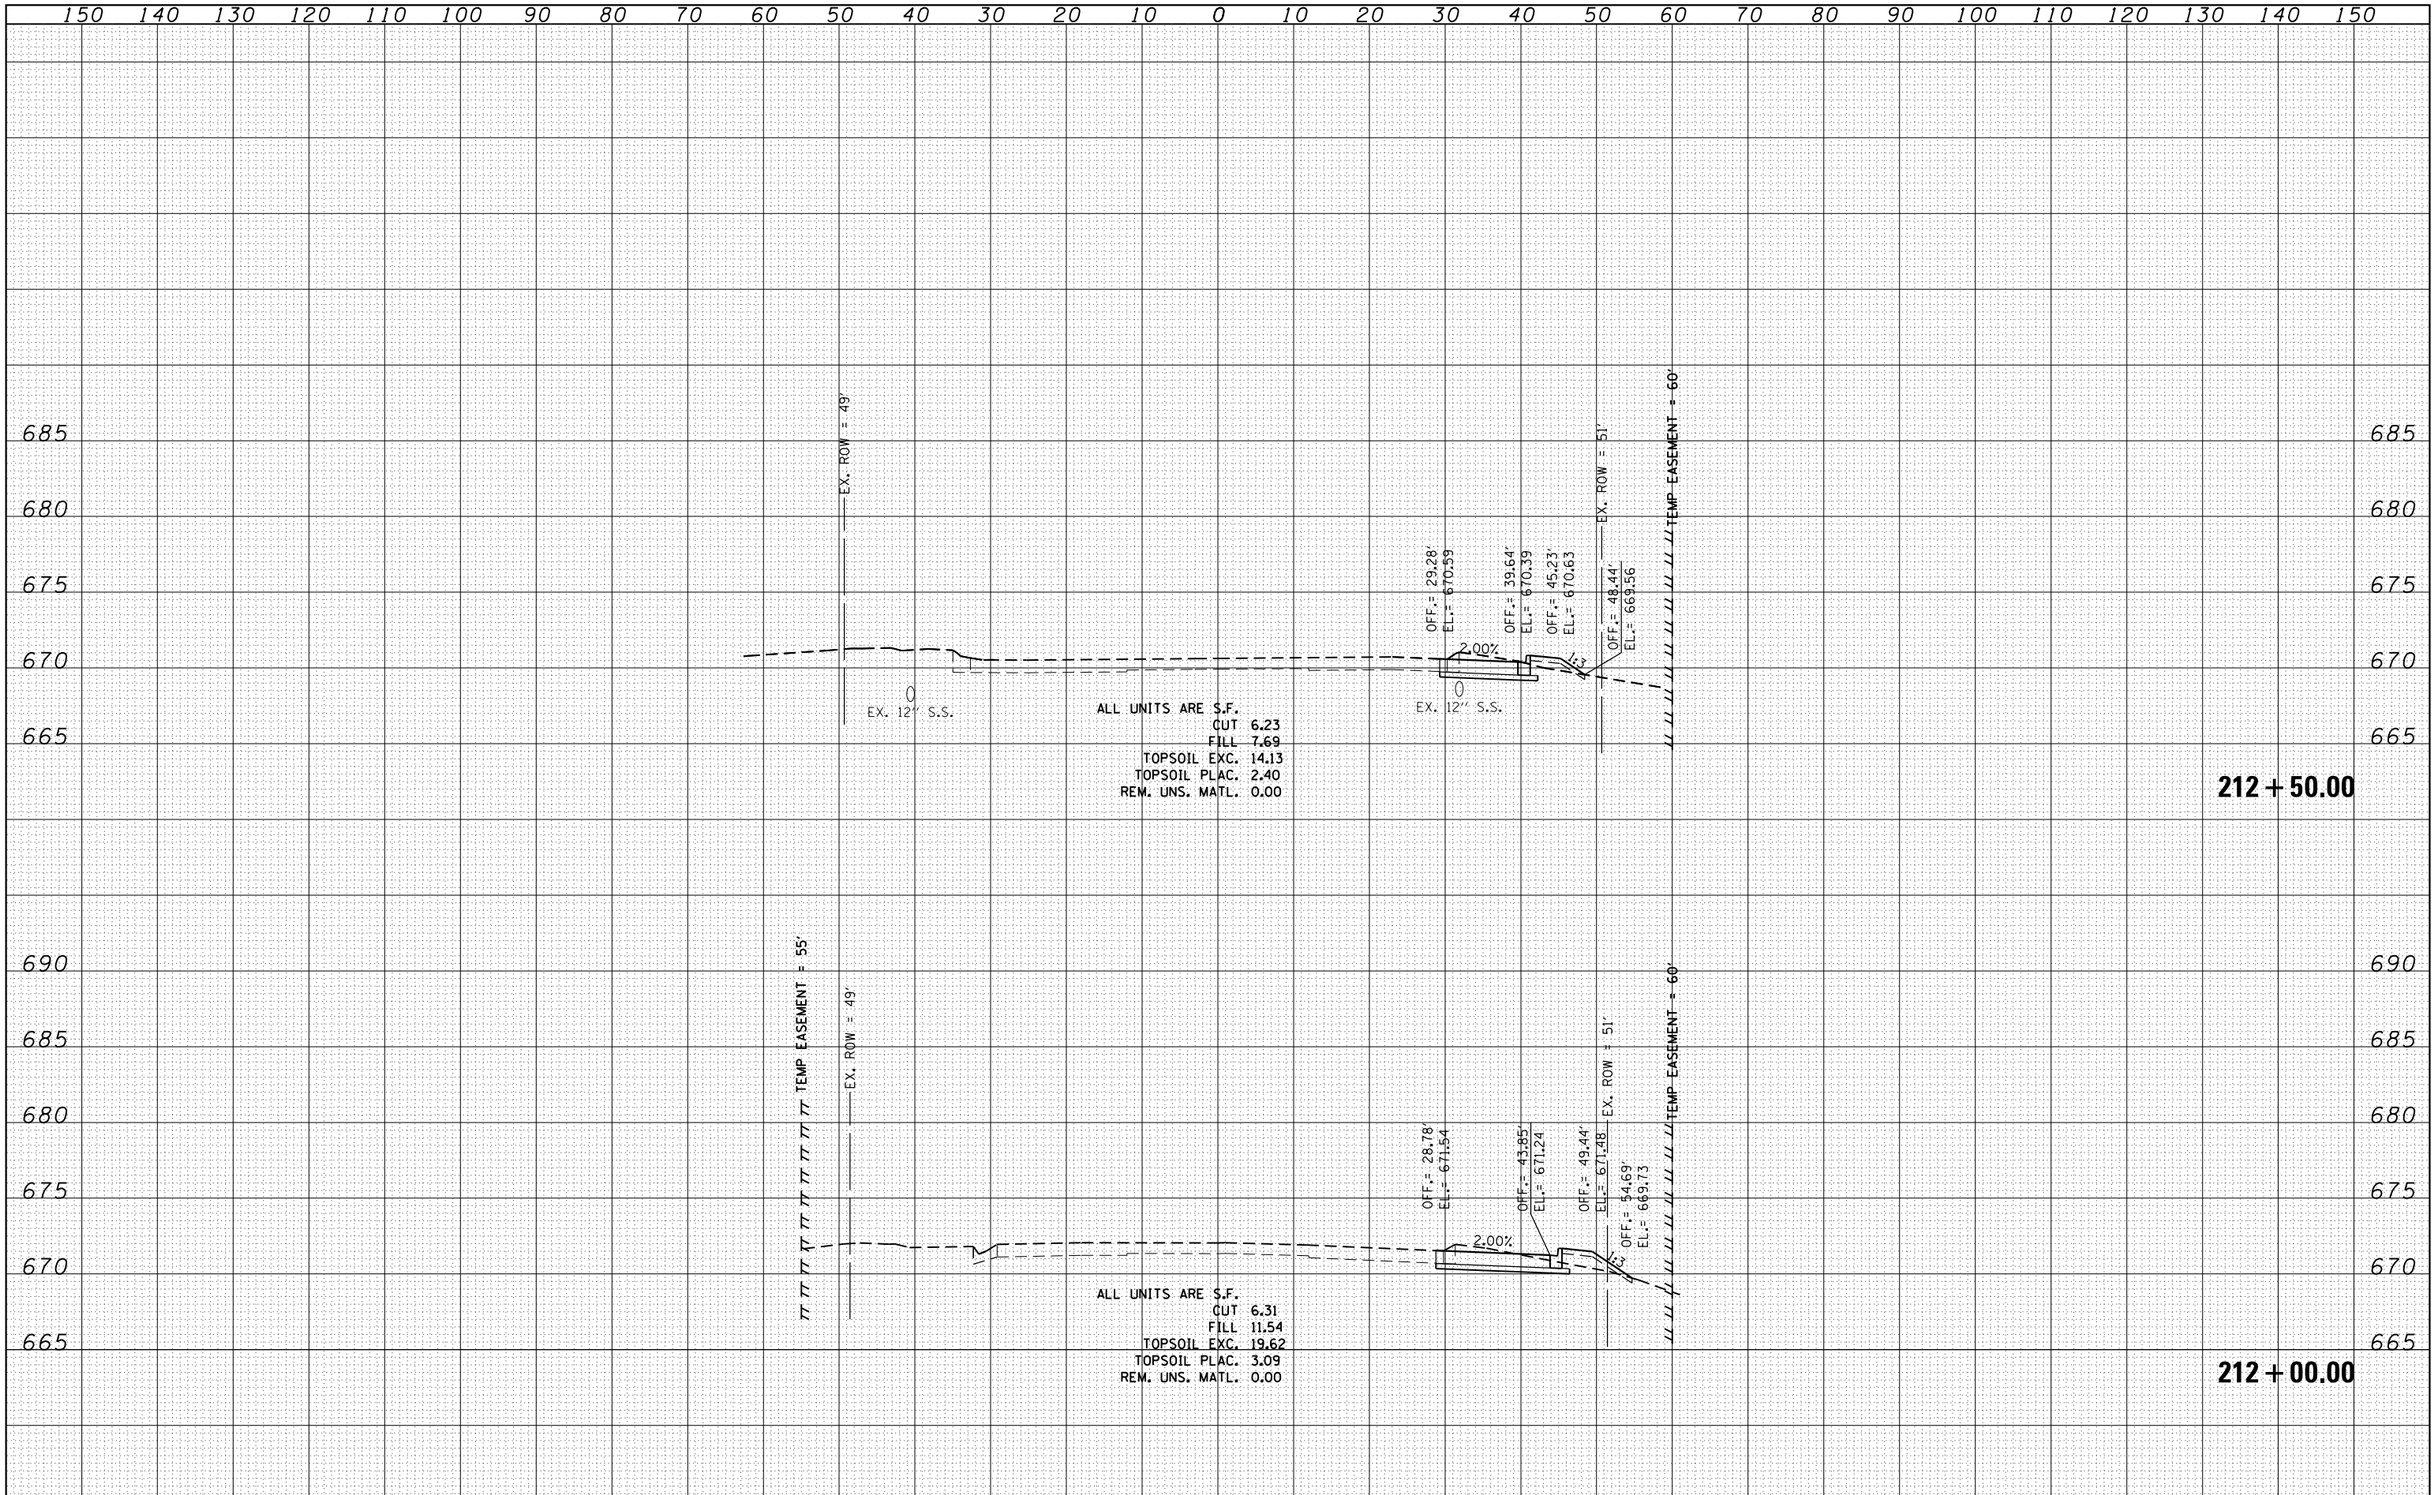

FINAL SURVEY		BY	DATE
NOTE BOOK	SURVEYED		
	PLOTTED		
	TEMPLATE		
	AREAS		
	AREAS CHECKED		
NO.			

ORIGINAL SURVEY		BY	DATE
NOTE BOOK	SURVEYED		
	PLOTTED		
	TEMPLATE		
	AREAS		
	AREAS CHECKED		
NO.			

FILE NAME = s:\jol\6300--6399\6346\023\micros\sht\D160132-sht-xsprestage-doug.dgn	USER NAME = amandaj	DESIGNED -	REVISED -
		CHECKED -	REVISED -
	PLOT SCALE = 20.0000 ' / in.	DRAWN -	REVISED -
	PLOT DATE = 4/26/2012	CHECKED -	REVISED -

STATE OF ILLINOIS
DEPARTMENT OF TRANSPORTATION

DOUGLAS ROAD PRE-STAGE CROSS SECTIONS

SCALE: | SHEET NO. OF SHEETS | STA. 212+00.00 TO STA. 212+50.00

F.A.P. RTE.	SECTION	COUNTY	TOTAL SHEETS	SHEET NO.
349	11 WRS-3	KENDALL	527	433

CONTRACT NO. 60132

FED. ROAD DIST. NO. 1 | ILLINOIS | FED. AID PROJECT