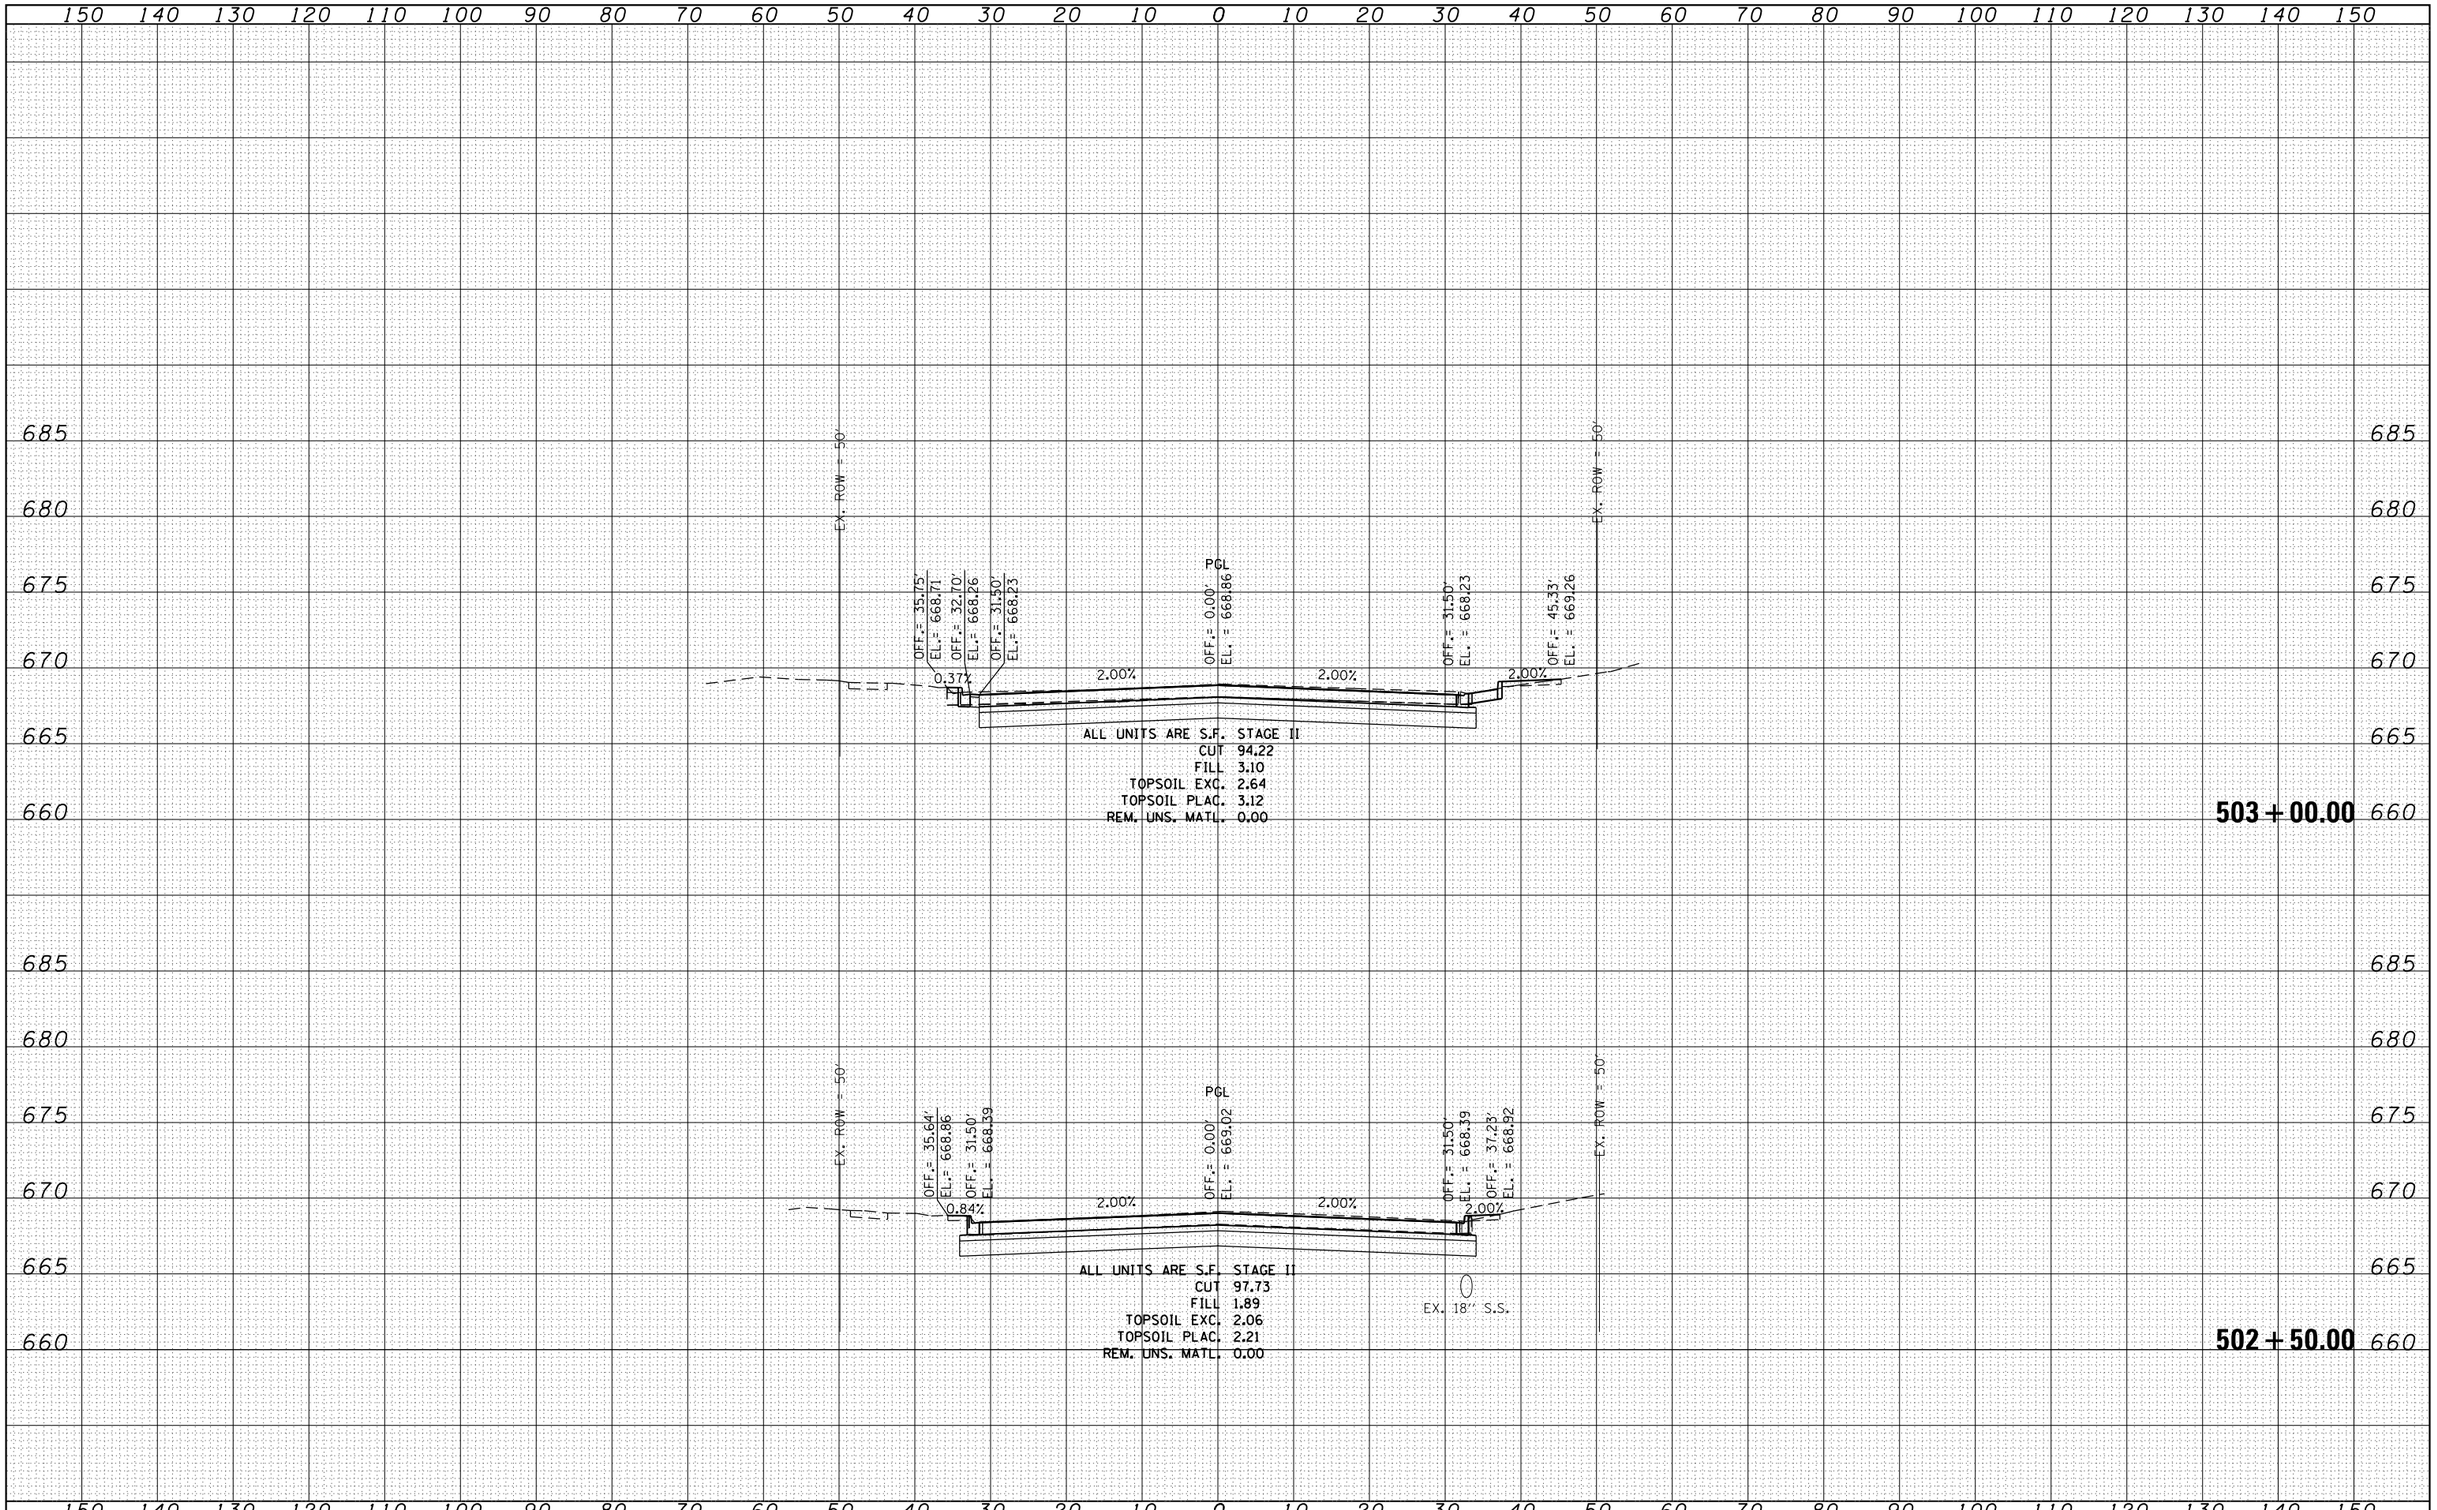

FINAL SURVEY

NO.	BY	DATE
NOTE BOOK		
AREAS		
AREAS CHECKED		

SURVEYED
PLOTTED
TEMPLATE

ORIGINAL SURVEY

NO.	BY	DATE
NOTE BOOK		
AREAS		
AREAS CHECKED		

SURVEYED
PLOTTED
TEMPLATE

FILE NAME = s:\jol\6300--6399\6346\023\micros\sht\D160132-sht-xsfifth.dgn	USER NAME = amandaj	DESIGNED - MAG
	PLOT SCALE = 20.0000 ' / in.	DRAWN - AJJ
	PLOT DATE = 4/26/2012	CHECKED - MAG
		CHECKED - BMA
		REVISED -
		REVISED -
		REVISED -

STATE OF ILLINOIS
DEPARTMENT OF TRANSPORTATION

FIFTH STREET CROSS SECTIONS

SCALE: | SHEET NO. OF SHEETS | STA. 502+50.00 TO STA. 503+00.00

F.A.P. RTE.	SECTION	COUNTY	TOTAL SHEETS	SHEET NO.
349	11 WRS-3	KENDALL	527	518
		CONTRACT NO. 60132		
FED. ROAD DIST. NO. 1	ILLINOIS	FED. AID PROJECT		