| FINAL SURVEY | NOTE BOOK | SURVEYED | BY | DATE |
|---|---|---|---|---|
| | | PLOTTED | | |
| | | TEMPLATE | | |
| | | AREAS | | |
| NO. | | AREAS CHECKED | | |

| ORIGINAL SURVEY | NOTE BOOK | SURVEYED | BY | DATE |
|---|---|---|---|---|
| | | PLOTTED | | |
| | | TEMPLATE | | |
| | | AREAS | | |
| NO. | | AREAS CHECKED | | |

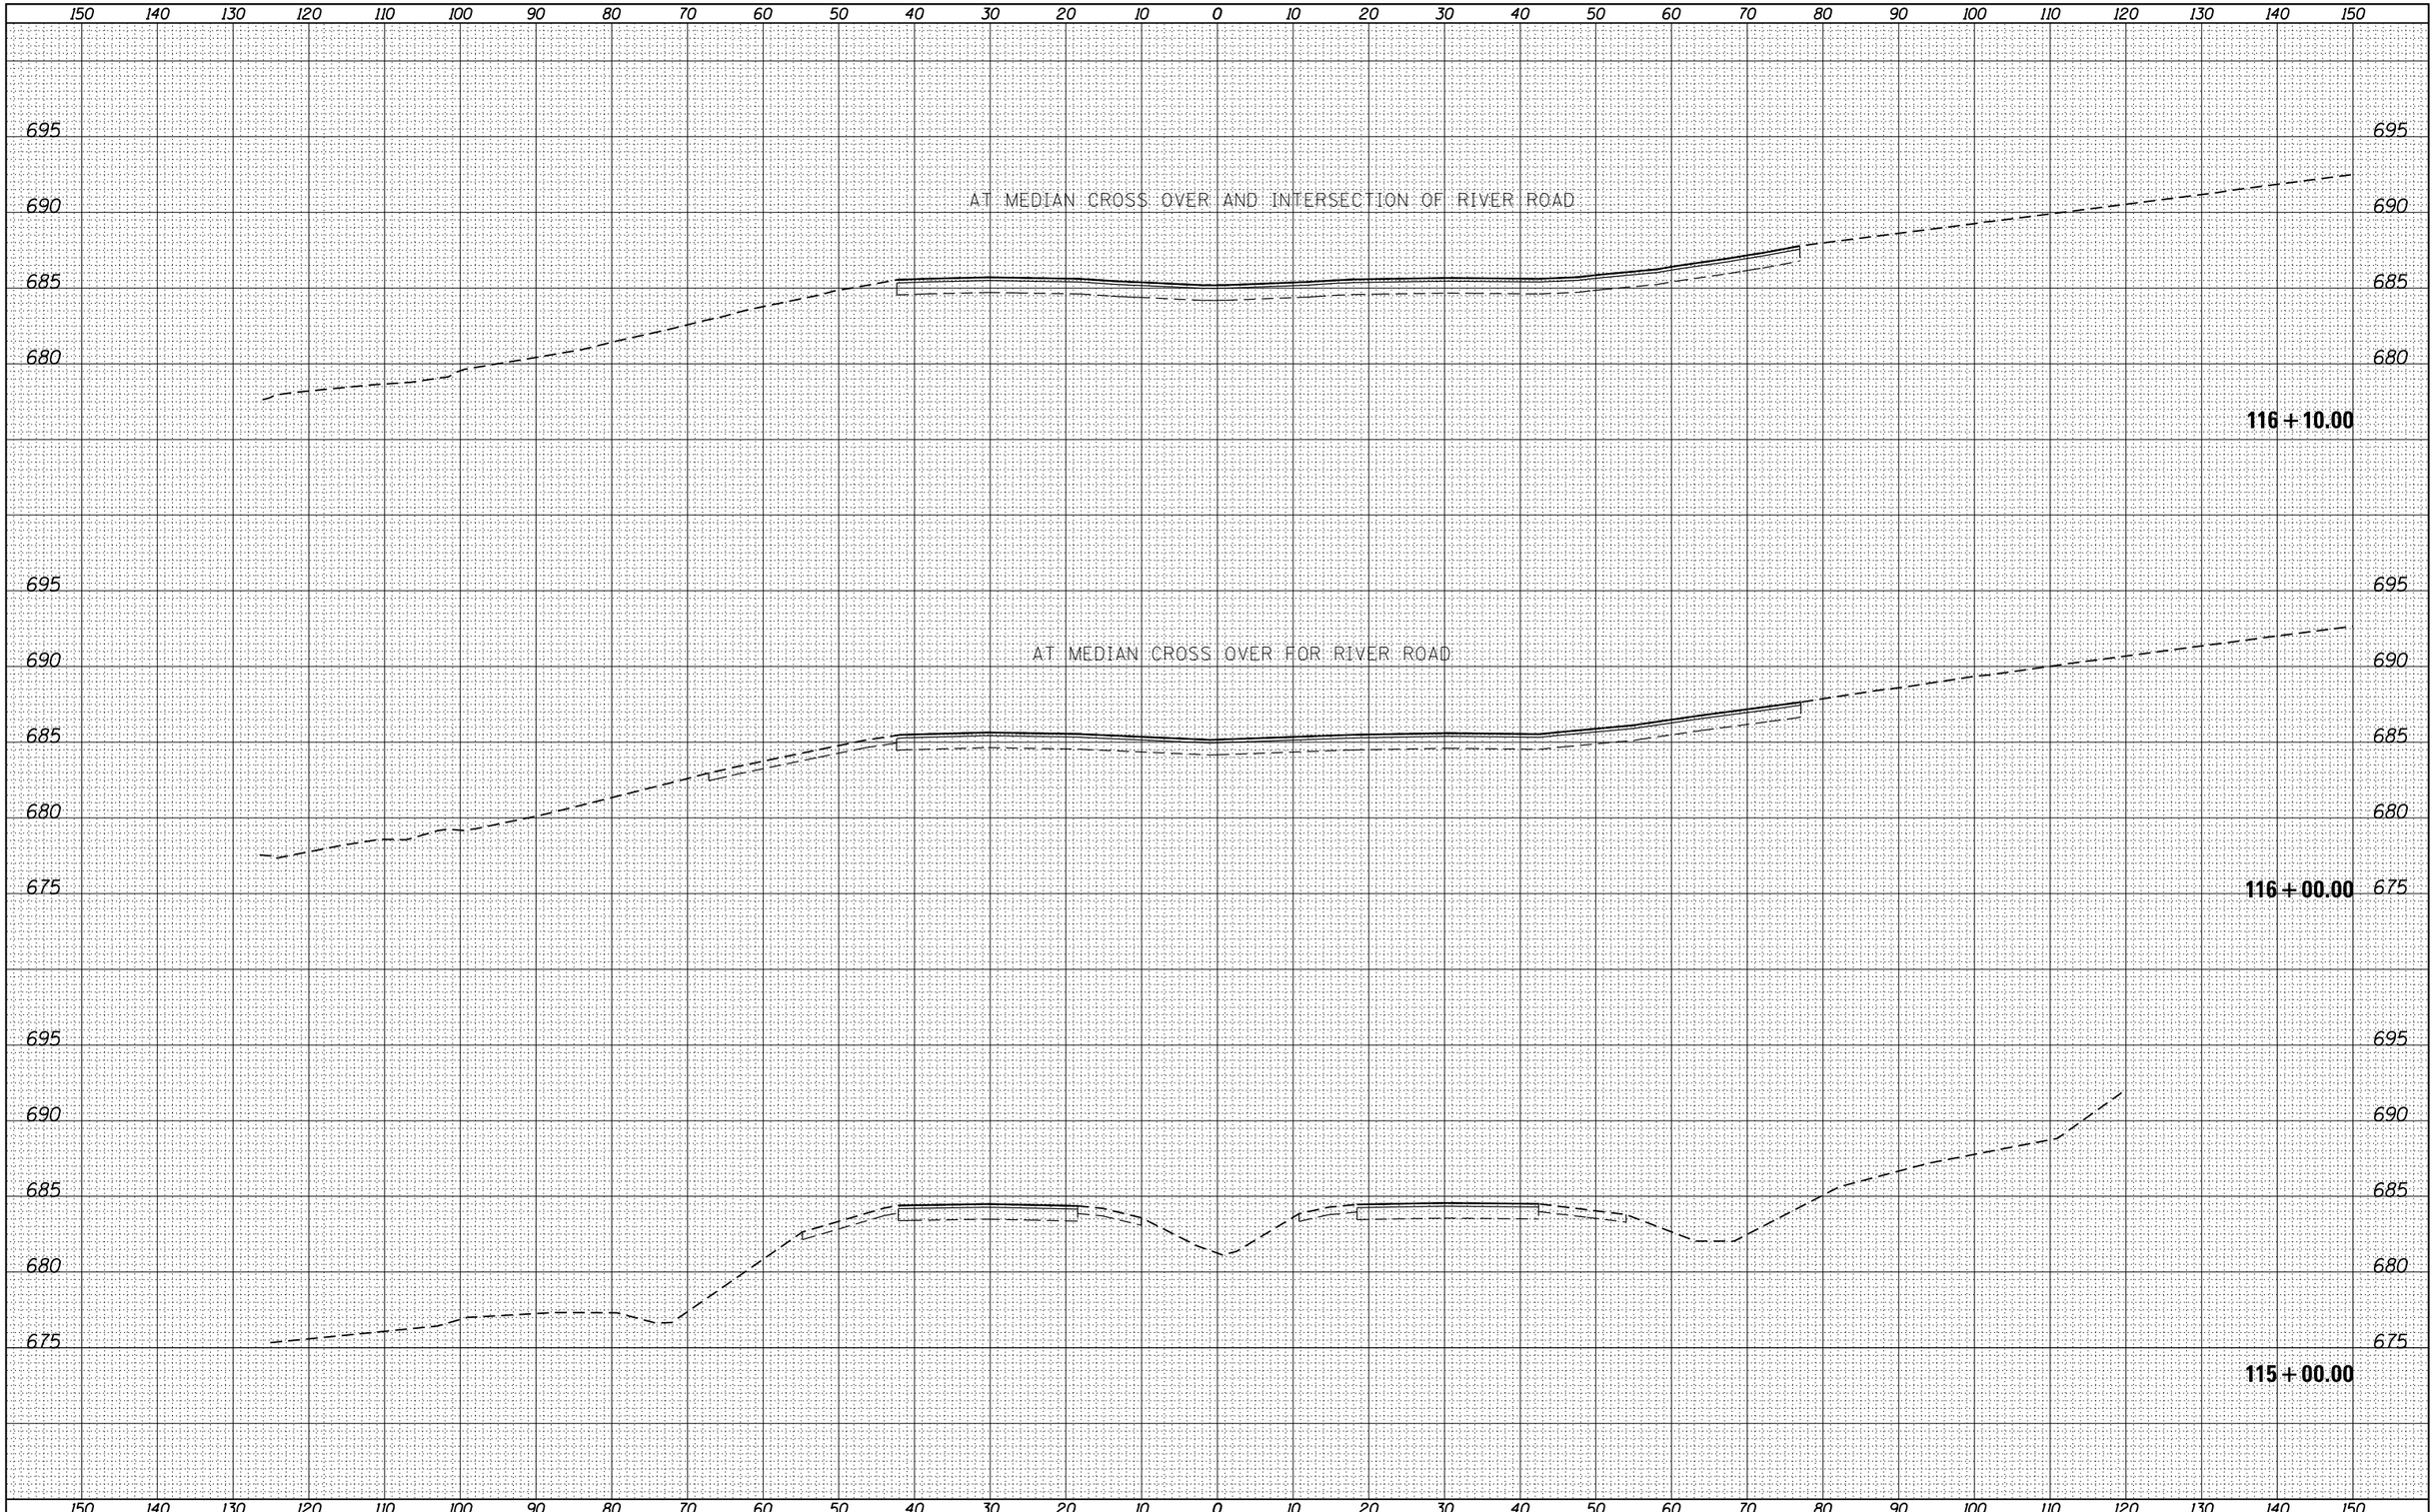


| FILE NAME = | USER NAME = pencepl | DESIGNED - | REVISED - |
|---|---|---|---|
| c:\pw_work\pwidot\pencepl\d0187967\P170309-sht-xssht-120riv.dgn | | DRAWN - | REVISED - |
| | PLOT SCALE = 20.0000 ' / in. | CHECKED - | REVISED - |
| | PLOT DATE = 6/29/2012 | DATE - | REVISED - |

**STATE OF ILLINOIS**
**DEPARTMENT OF TRANSPORTATION**

**EXISTING AND PROPOSED CROSS SECTIONS**
**ILLINOIS RTE. 120 AT RIVER RD.**

SCALE: | SHEET NO. OF SHEETS | STA. 115+00.00 TO STA. 116+10.00

| F.A.P. RTE. | SECTION | COUNTY | TOTAL SHEETS | SHEET NO. |
|---|---|---|---|---|
| 342 | 2011-220-N | LAKE | 41 | 38 |
| | | CONTRACT NO. 60R59 | | |
| | ILLINOIS FED. AID PROJECT | | | |