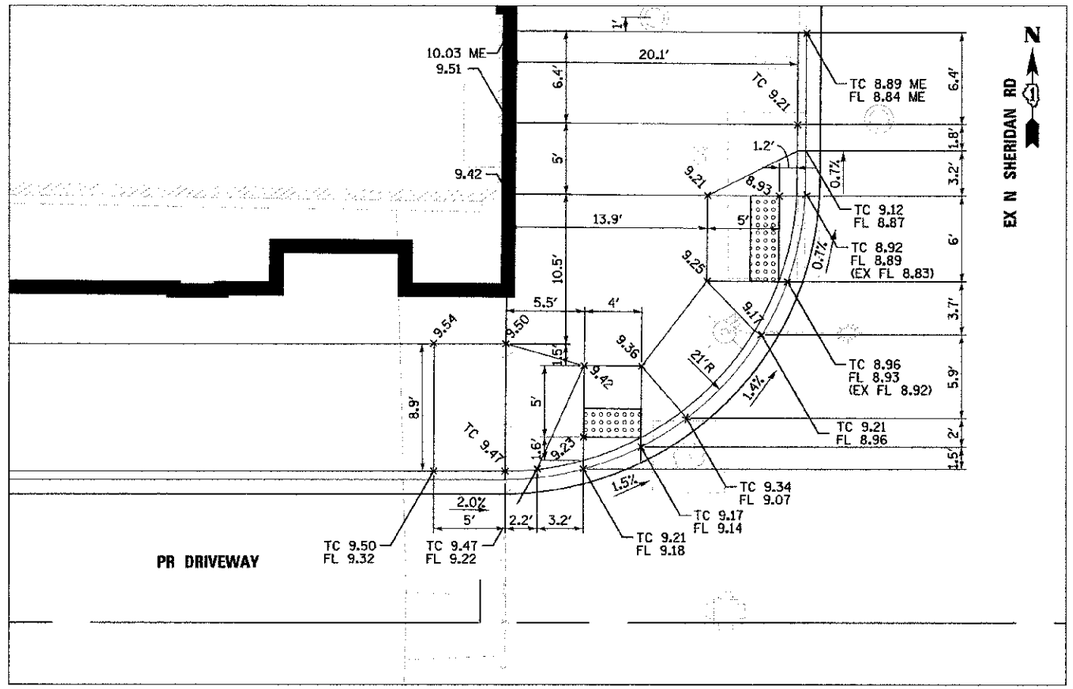

EAST BENCHMARK

"T" CUT ON NORTHWEST CORNER OF WALL OF 2 STORY BUILDING, SOUTHEAST CORNER OF SHERIDAN RD AND LOYOLA AVE
ELEV = 14.00

WEST BENCHMARK

"T" CUT ON NORTHERLY FACE OF THE CONCRETE WALL ALONG THE NORTHERLY RIGHT-OF-WAY LINE OF THE ELEVATED RAILWAY AND WEST OF THE 1 STORY BUILDING KNOWN AS #6550 SHERIDAN RD
ELEV = 14.00

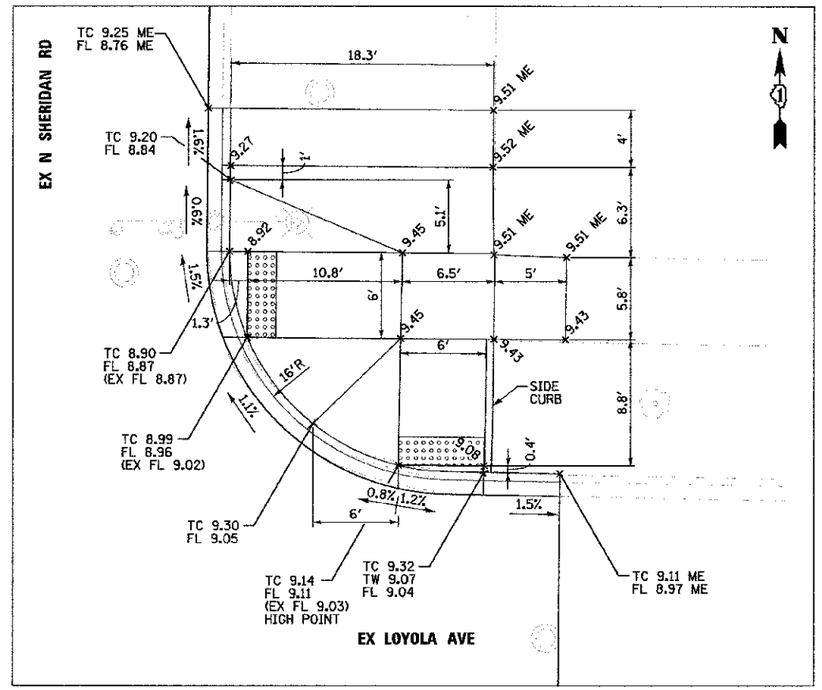

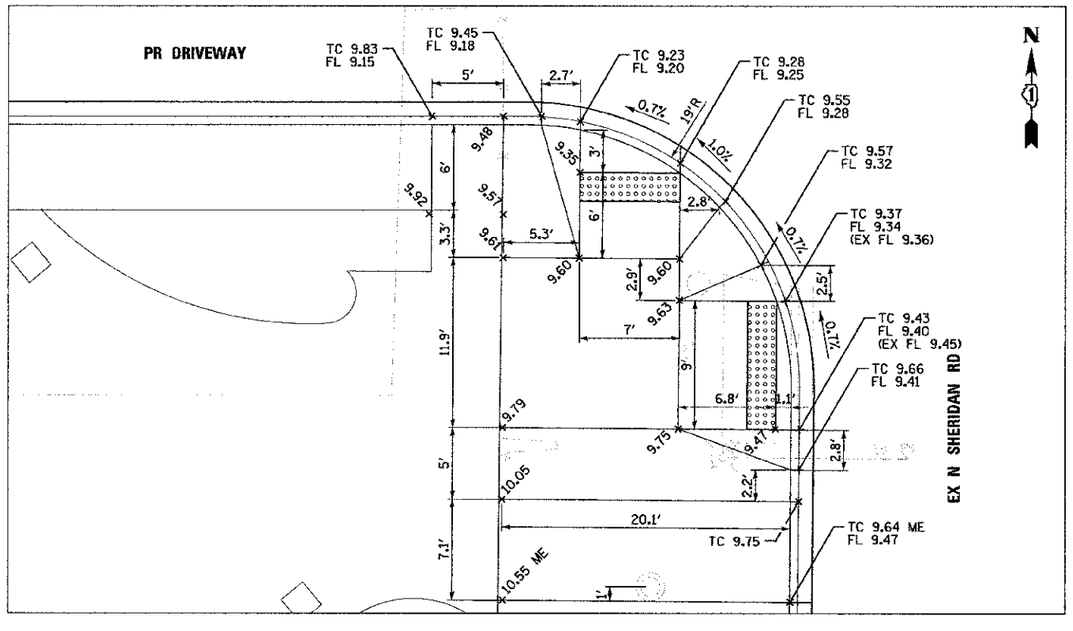

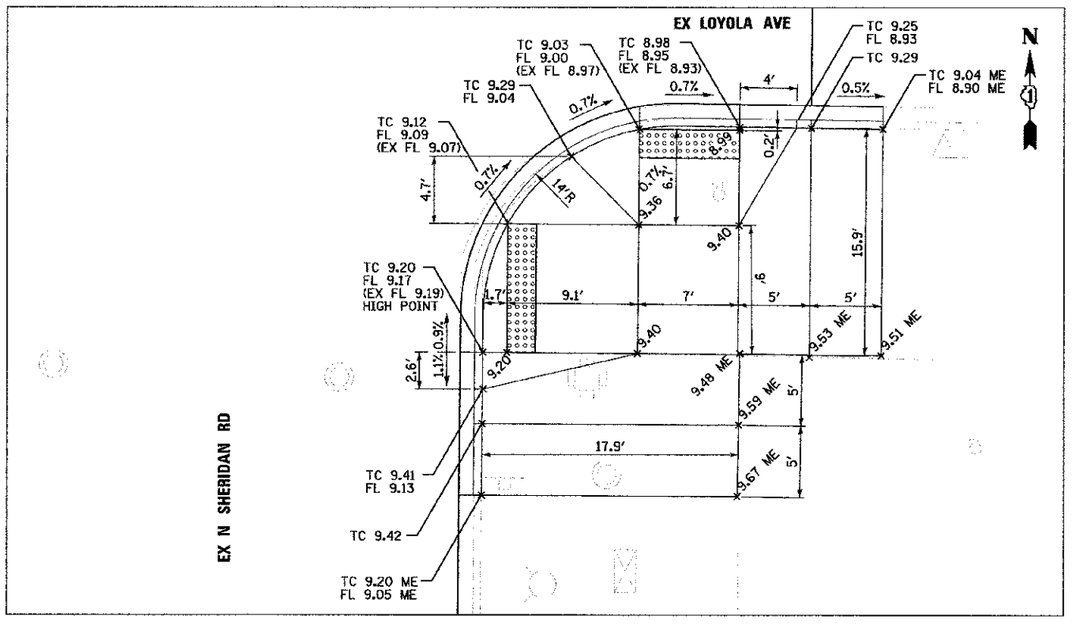

FILE NAME = ..\prpln-ADC-Int-Detail-ADA.dgn	DESIGNED - AAF	REVISED -	
	DRAWN - TMB	REVISED -	
USER NAME = tblank	CHECKED - JMM	REVISED -	
PLOT DATE = 7/2/2012	DATE - 7/2/2012	REVISED -	

benesch
engineers · scientists · planners

STATE OF ILLINOIS
DEPARTMENT OF TRANSPORTATION

ADA RAMP DETAILS

SCALE: 1"=5' | SHEET NO. 1 OF 1 SHEETS | STA. | TO STA.

F.A.U. RTE.	SECTION	COUNTY	TOTAL SHEETS	SHEET NO.
2865	10-B5159-00-TL	COOK	62	22
		CONTRACT NO. 63715		
		ILLINOIS FED. AID PROJECT		