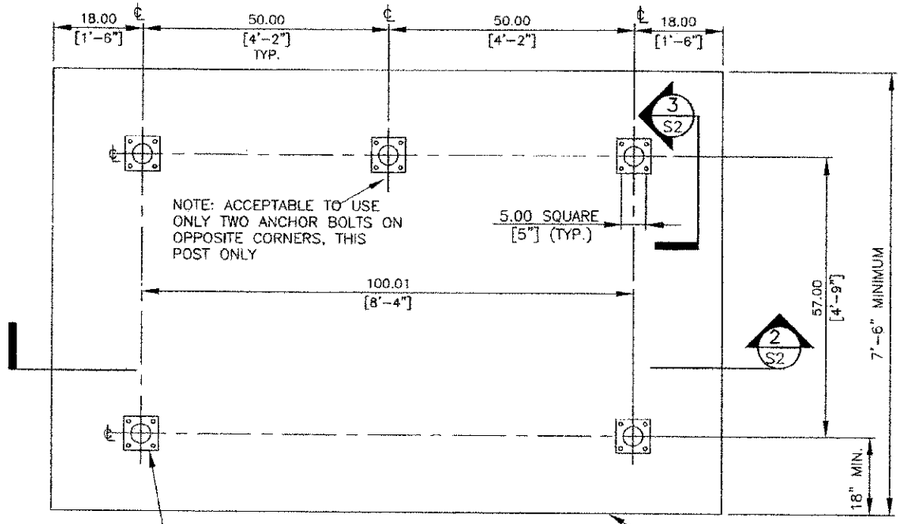

1/S2 DETAIL OF PLAN VIEW W/POST LOCATIONS FOR BUS SHELTER 2
SCALE: 1"=1'

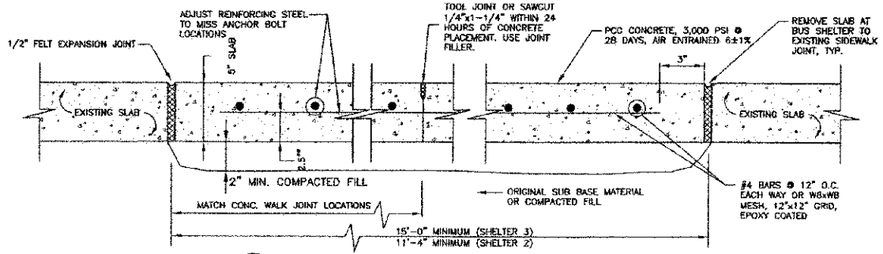

2/S2 SECTION THRU NEW FOUNDATION AT BUS SHELTER
SCALE: 3"=1'
NOTE: ANCHOR BOLT PLACEMENT AS SHOWN IN DETAIL 3 ON SHEET S2.

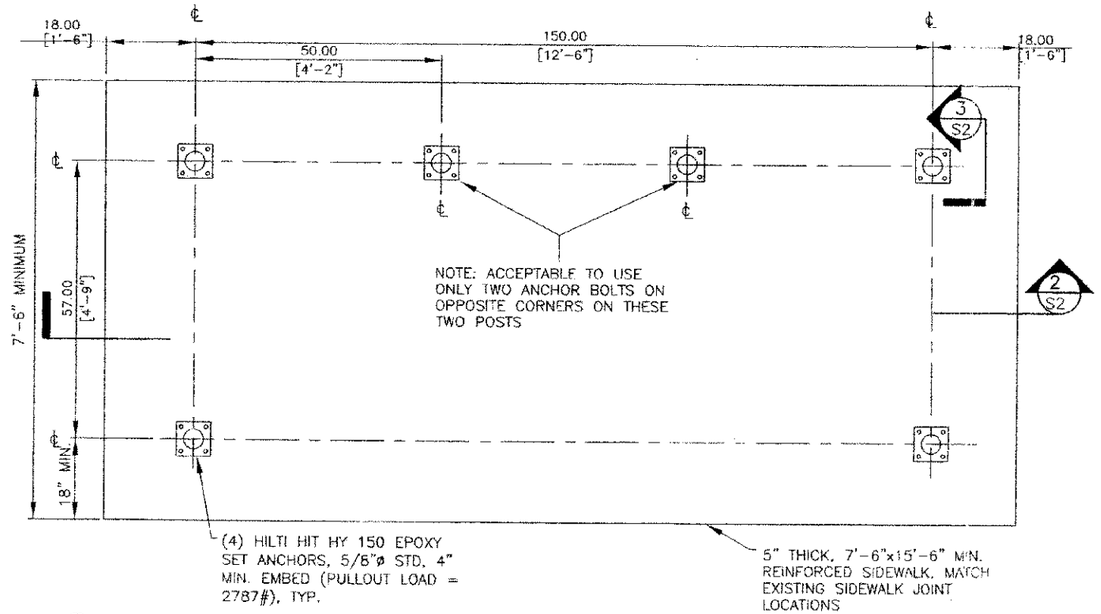

4/S2 DETAIL OF PLAN VIEW W/POST LOCATIONS FOR BUS SHELTER 3
SCALE: 1"=1'

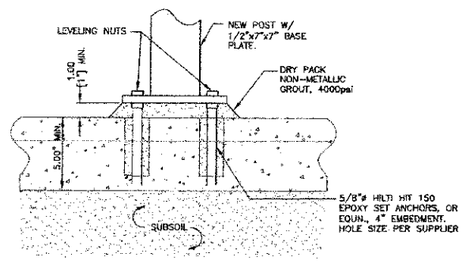

3/S2 SECTION THRU NEW SLAB
SCALE: 3"=1'

NOTE:
ELECTRICAL FEED TO BUS SHELTERS TO ENTER THROUGH BACK CORNER POST, ONE SIDE OR THE OTHER. ELECTRICAL FEED TO C.I.P.'S IDENTICAL. PROVIDE ELECTRICAL CONDUIT IN FORMWORK BEFORE PLACING CONCRETE.

NOTE:
SCALE NOT APPLICABLE ON REDUCED SIZE DRAWINGS

NO.	DESCRIPTION	DATE	BY
1	ISSUED FOR CONSTRUCTION	6/20/02	HRS
2	REVISED PER 4" DISCHARGE	7/17/02	HRS
3	3,000 PSI CONCRETE	9/5/02	SAC

DRAWN BY HRS | DATE 6/20/02
CHECKED BY SAE | DATE 6/20/02
APPROVED BY SAE | DATE 6/20/02
CADFILE K:\PROJECTS\32806\Drawings\ 1:1=1-0in

CITY OF CHICAGO
BUS SHELTER 2&3 FOUNDATION
FOUNDATION DETAILS & SECTIONS
NEW SLAB ON GRADE CONDITION

JCDecaux
1 Cedar Lane Englewood, NJ 07631

STS Consultants Ltd.
Consulting Engineers

STS PROJECT NUMBER 32806
STS PROJECT FILE STS-JCD3.dwg
SCALE AS SHOWN
SHEET NUMBER S2

FILE NAME = ...\prplm-ABC-bus-shelter-fdn-det.dgn	DESIGNED -	REVISED -
	DRAWN -	REVISED -
USER NAME = tblank	CHECKED -	REVISED -
PLOT DATE = 7/2/2012	DATE - 7/2/2012	REVISED -

benesch engineers · scientists · planners

STATE OF ILLINOIS
DEPARTMENT OF TRANSPORTATION

BUS SHELTER
FOUNDATION DETAIL

SCALE: NTS | SHEET NO. 1 OF 1 SHEETS | STA. | TO STA.

F.A.U. RTE.	SECTION	COUNTY	TOTAL SHEETS	SHEET NO.
2865	10-B5159-00-TL	COOK	62	51
		CONTRACT NO. 63715		
		ILLINOIS FED. AID PROJECT		