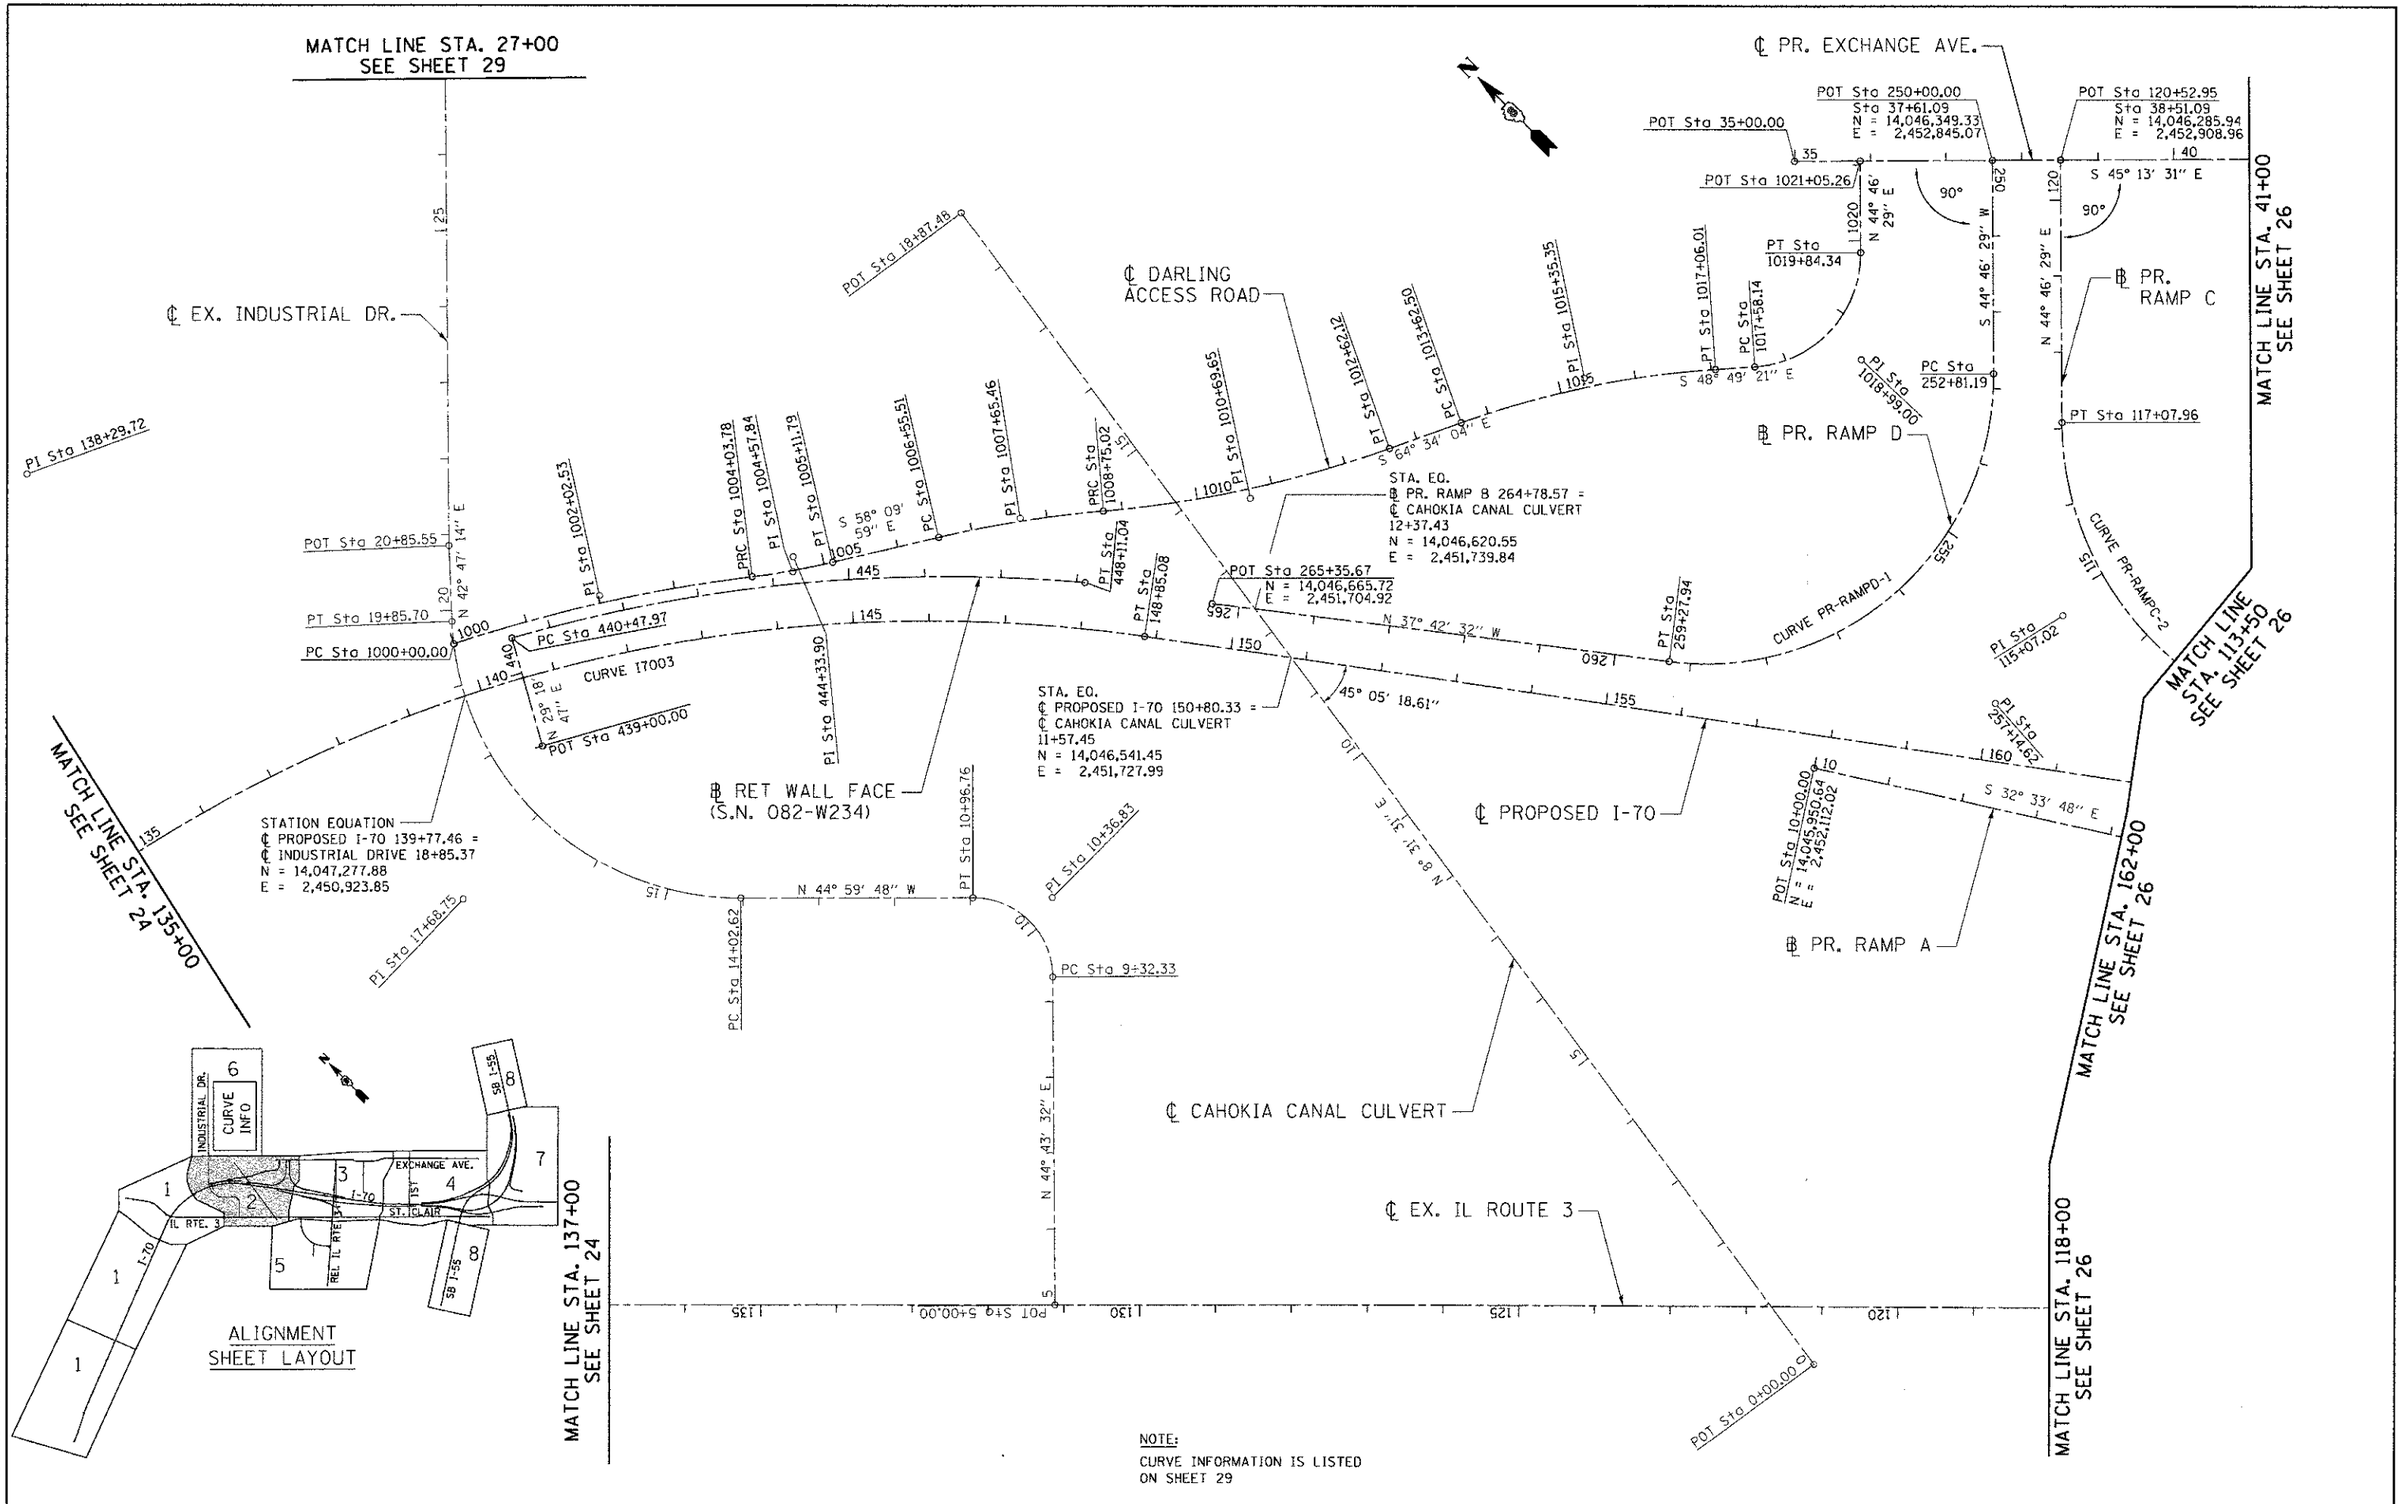

NOTE:
CURVE INFORMATION IS LISTED
ON SHEET 29

FILE NAME = $FILEL$	USER NAME = $USER$	DESIGNED - JB	REVISED -	STATE OF ILLINOIS DEPARTMENT OF TRANSPORTATION	ALIGNMENTS, TIES & BENCHMARKS 2	F.A.P. RTE.	SECTION	COUNTY	TOTAL SHEETS	SHEET NO.
		DRAWN - JB	REVISED -			998	82-1R	ST. CLAIR	294	25
TENG TENG & ASSOCIATES, INC. ENGINEERS/ARCHITECTS/PLANNERS CHICAGO, ILLINOIS	PLOT SCALE = $SCALE$	CHECKED - ACL	REVISED -	I-70 CONNECTION		CONTRACT NO. 76C43				
	PLOT DATE = $DATE$	DATE - 06/29/12	REVISED -		SCALE: 1"=100' SHEET NO. 2 OF 10 SHEETS STA. TO STA.	FED. ROAD DIST. NO.	ILLINOIS	FED. AID PROJECT		