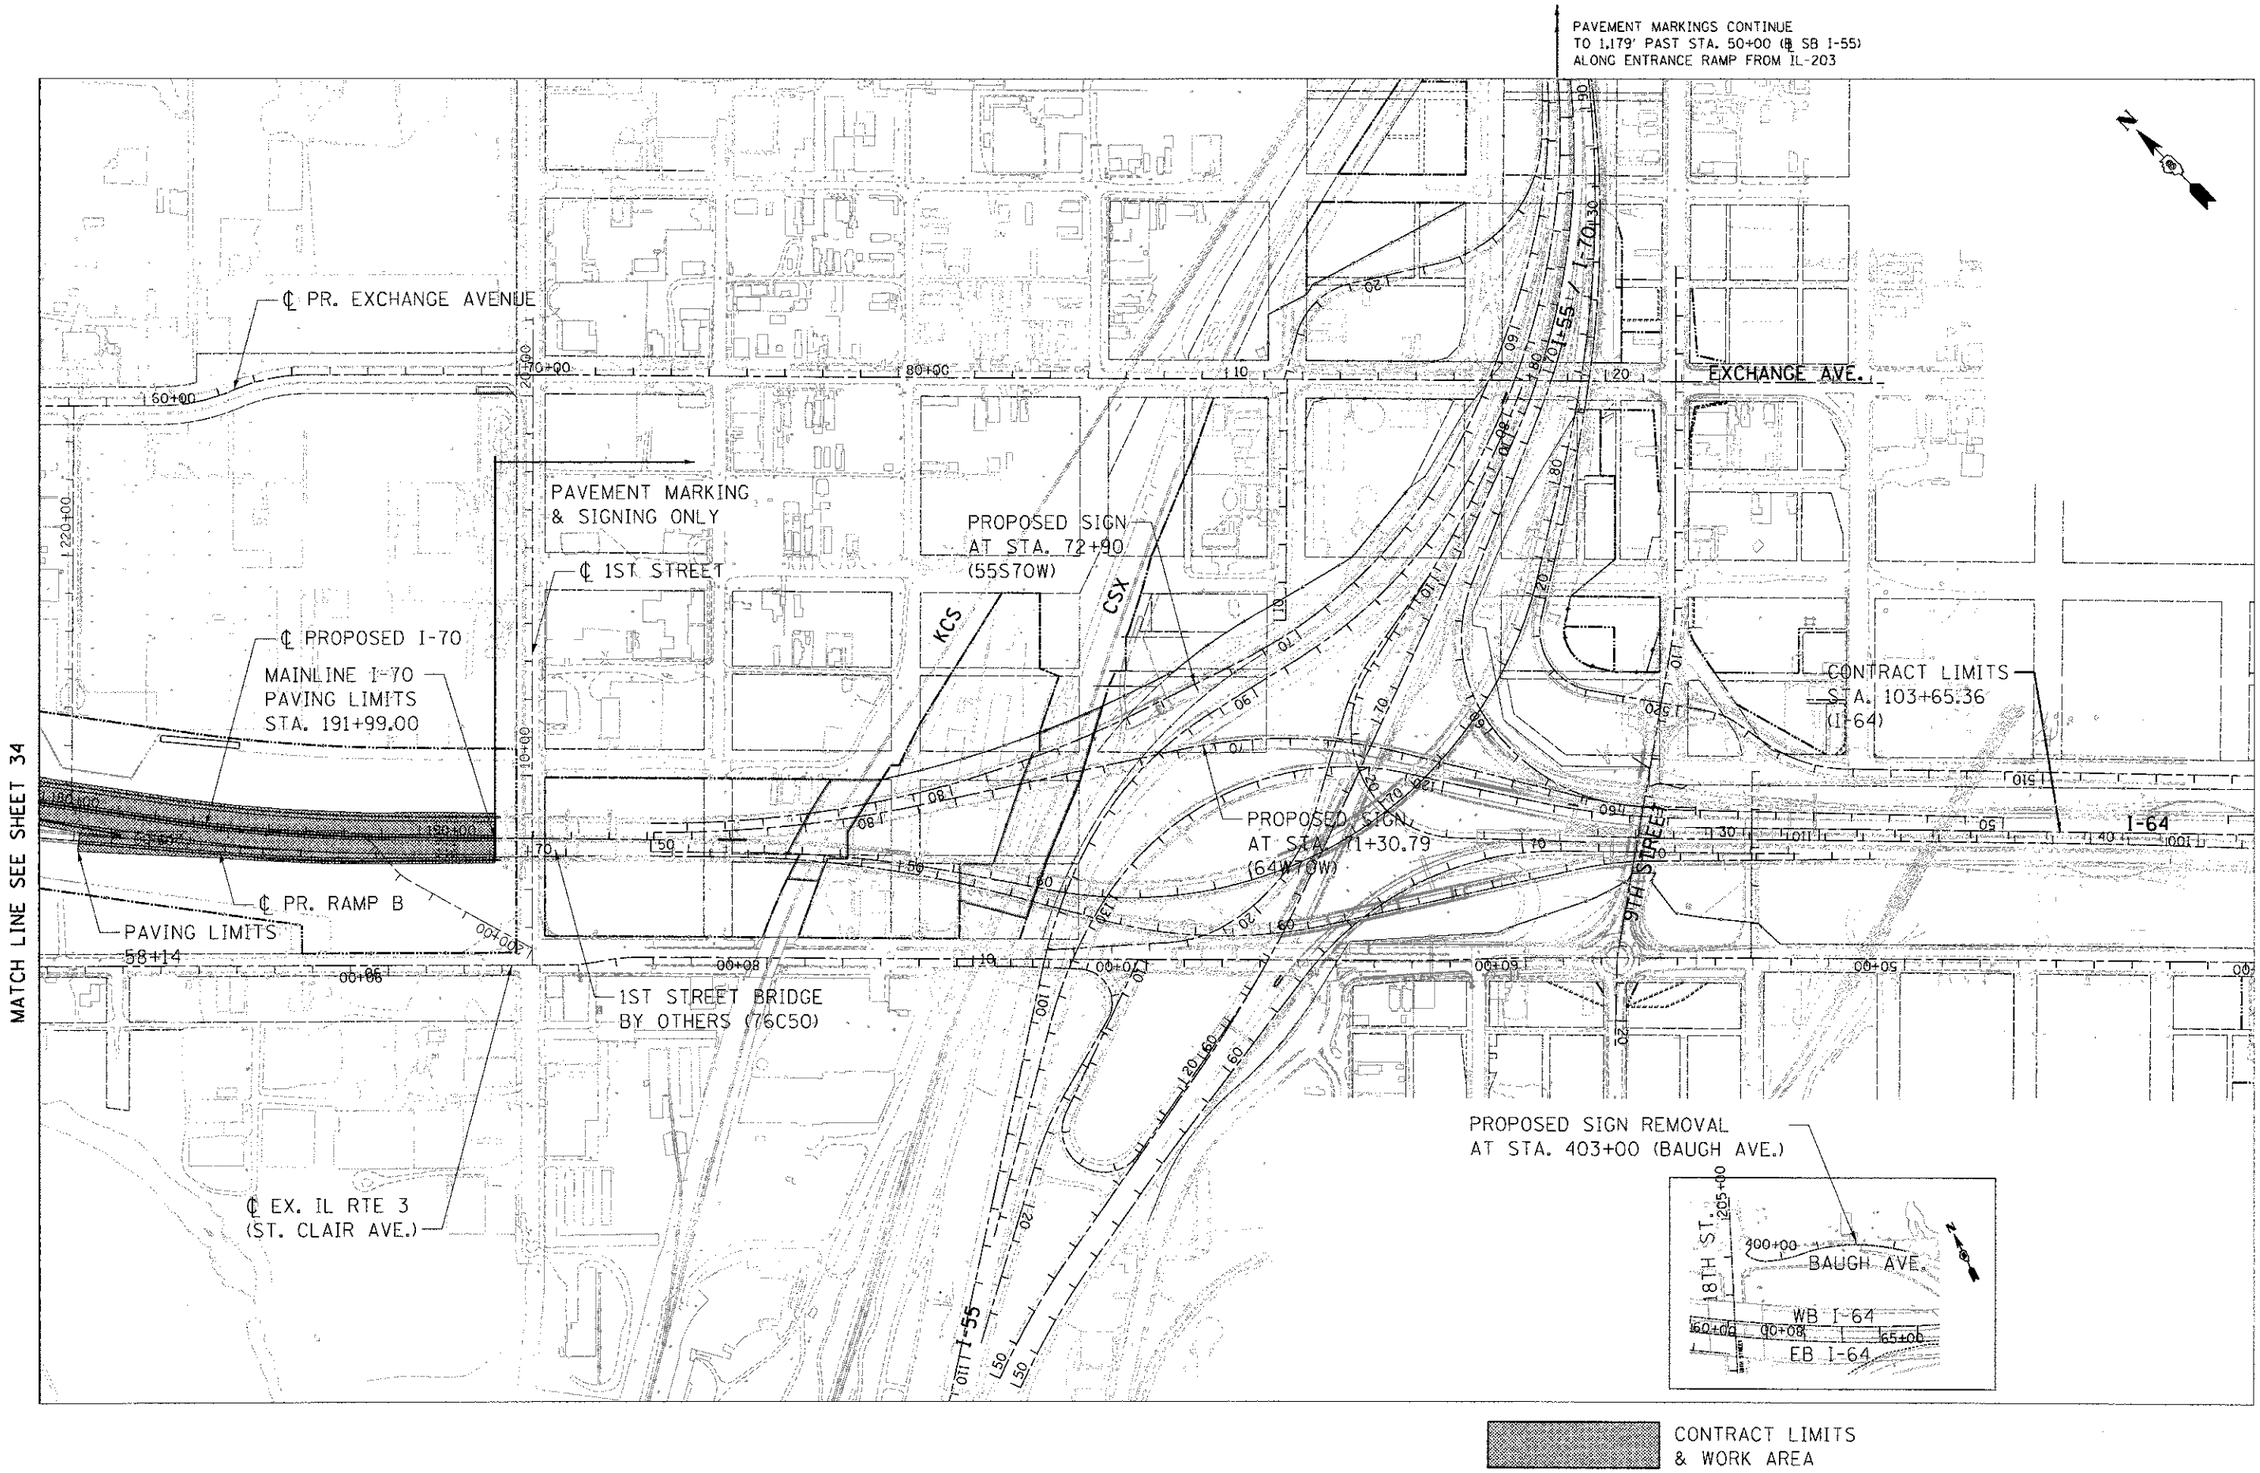

FILE NAME = $FILE$	USER NAME = $USER$	DESIGNED - JB	REVISED -	STATE OF ILLINOIS DEPARTMENT OF TRANSPORTATION	CONSTRUCTION LIMITS 2	F.A.P. RTE.	SECTION	COUNTY	TOTAL SHEETS	SHEET NO.
		DRAWN - JB	REVISED -	I-70 CONNECTION		998	82-1R	ST. CLAIR	294	35
TENG TENG & ASSOCIATES, INC. ENGINEERS/ARCHITECTS/PLANNERS CHICAGO, ILLINOIS	PLOT SCALE = $SCALE$	CHECKED - ACL	REVISED -		SCALE: 1"=200' SHEET NO. 2 OF 2 SHEETS STA. TO STA.			CONTRACT NO. 76C43		
	PLOT DATE = $DATE$	DATE - 06/29/12	REVISED -			FED. ROAD DIST. NO.	ILLINOIS	FED. AID PROJECT		