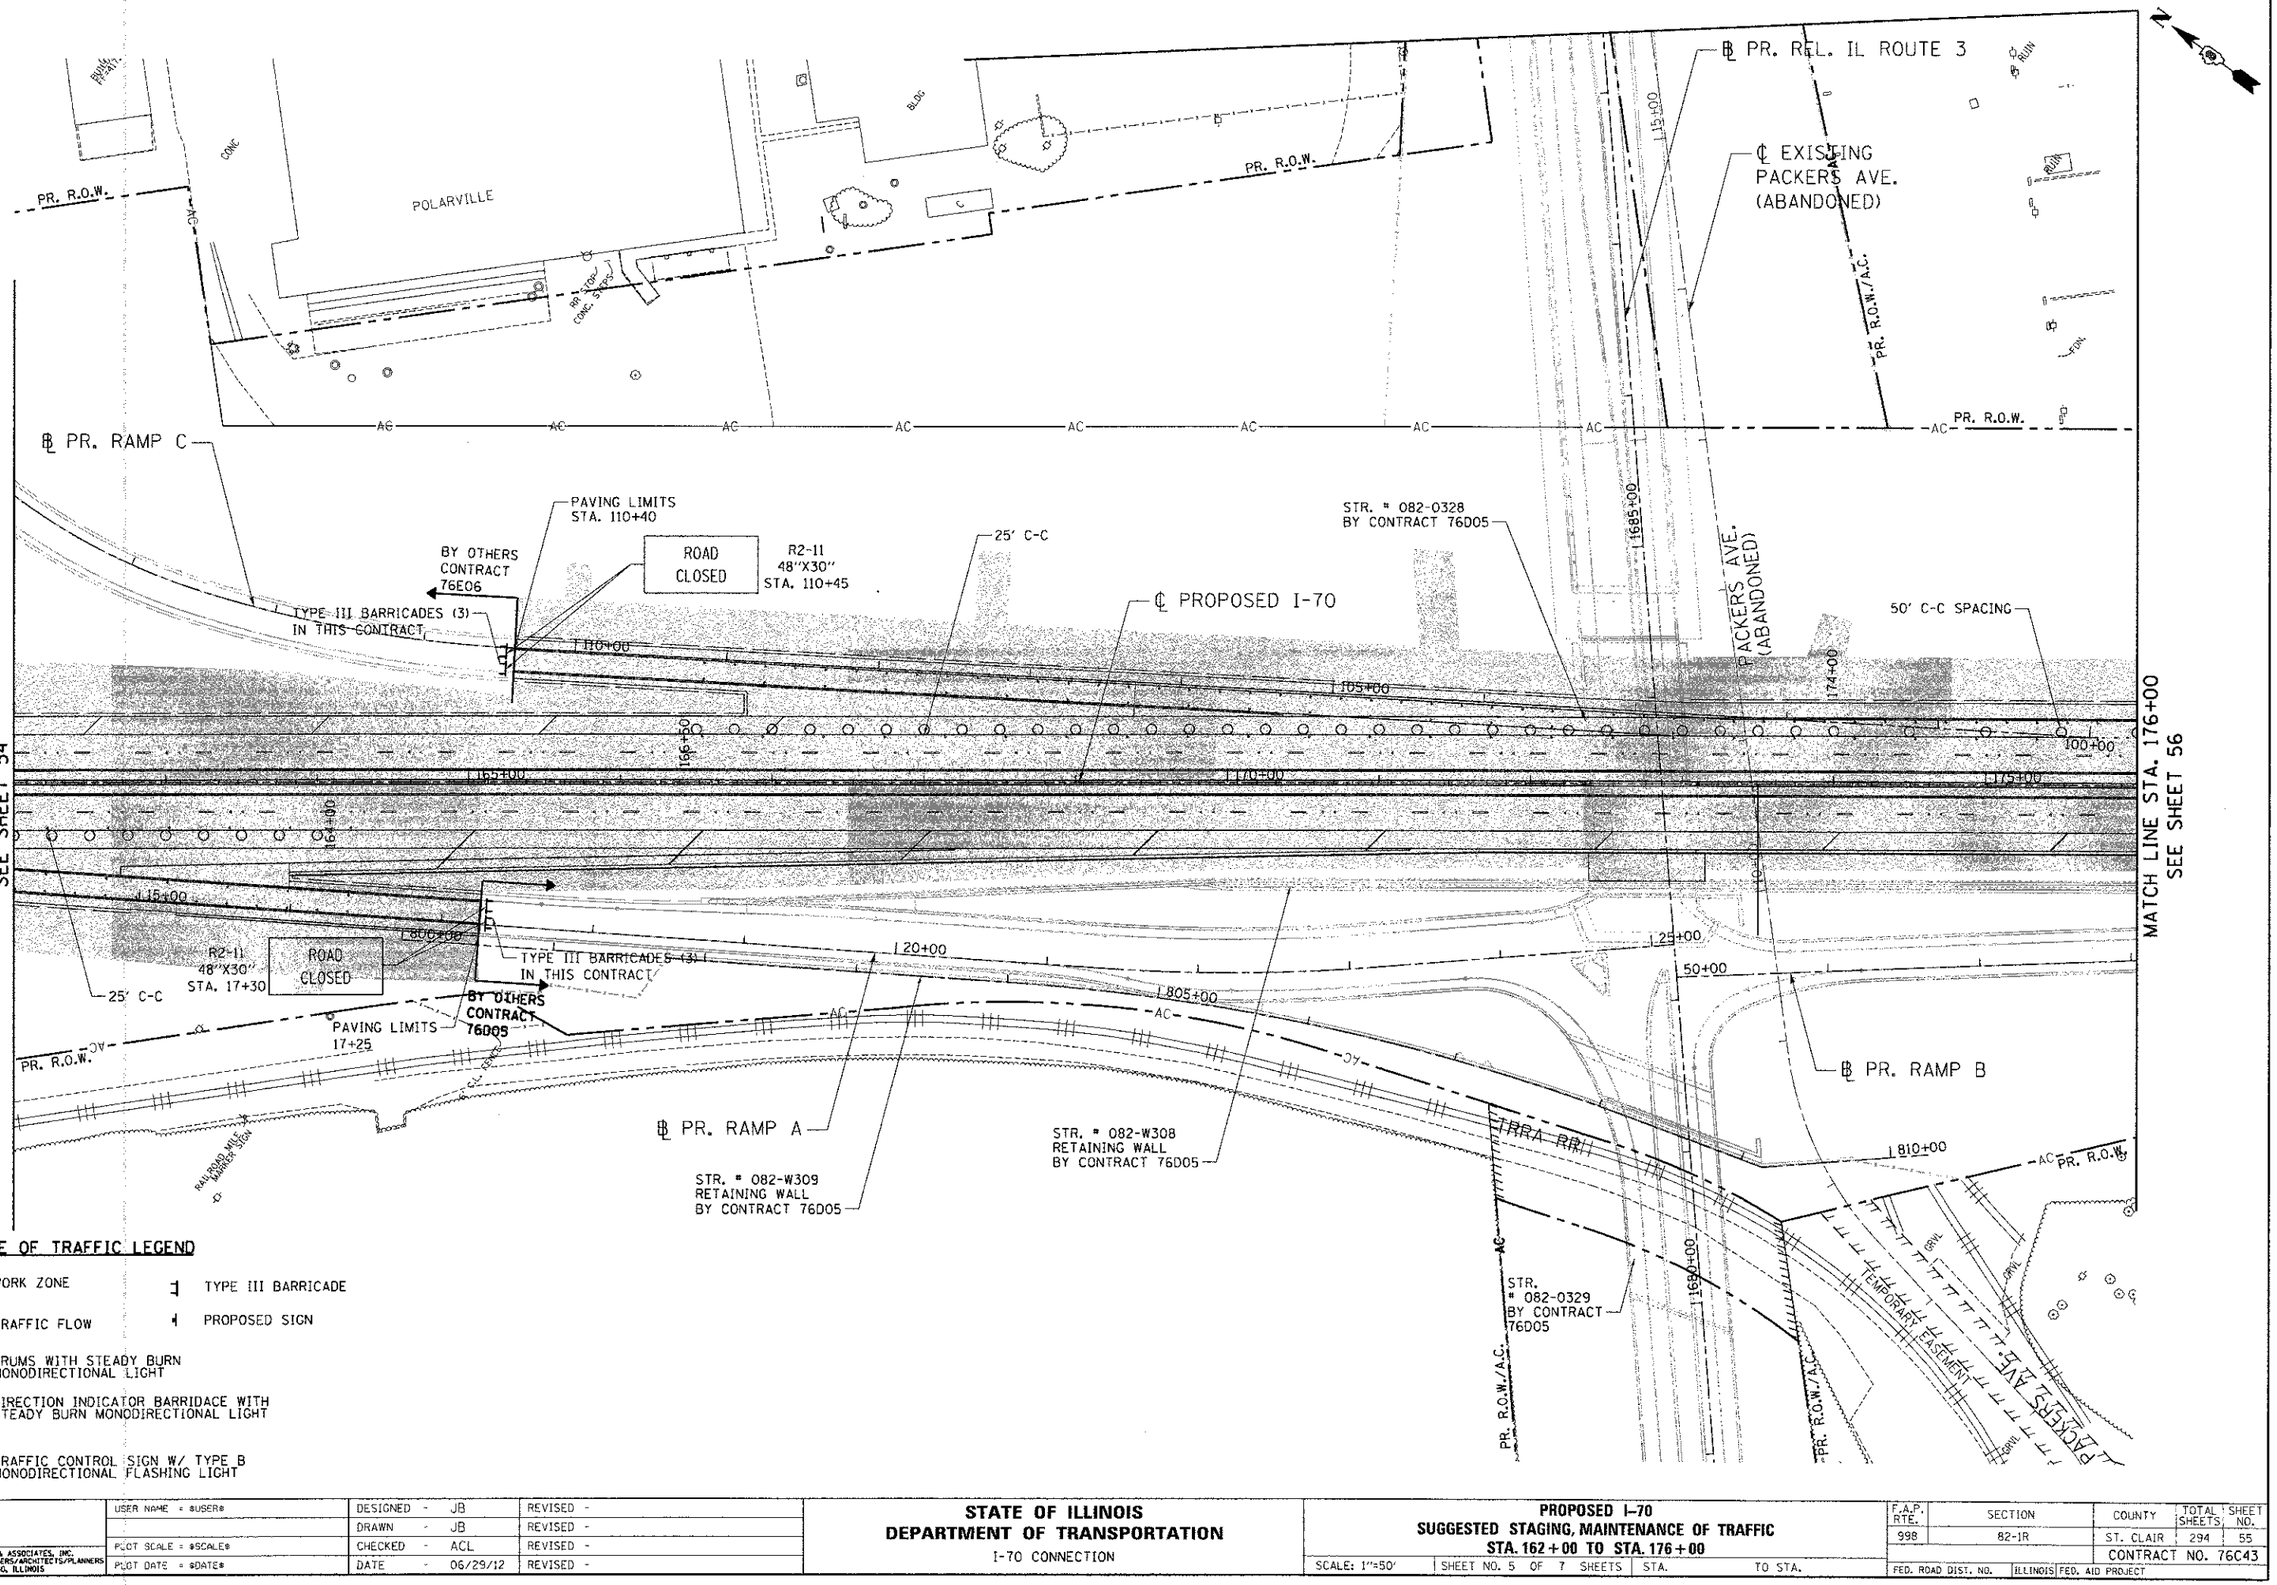


## MAINTENANCE OF TRAFFIC LEGEND

- WORK ZONE
- TRAFFIC FLOW
- DRUMS WITH STEADY BURN MONODIRECTIONAL LIGHT
- DIRECTION INDICATOR BARRIDACE WITH STEADY BURN MONODIRECTIONAL LIGHT
- TRAFFIC CONTROL SIGN W/ TYPE B MONODIRECTIONAL FLASHING LIGHT
- TYPE III BARRICADE
- PROPOSED SIGN

| | | | |
|---|---|---|---|
| FILE NAME = $FILEL$ | USER NAME = $USER$ | DESIGNED - JB | REVISED - |
| | | DRAWN - JB | REVISED - |
| | PLOT SCALE = $SCALE$ | CHECKED - ACL | REVISED - |
| TENG & ASSOCIATES, INC. ENGINEERS/ARCHITECTS/PLANNERS CHICAGO, ILLINOIS | PLOT DATE = $DATE$ | DATE - 06/29/12 | REVISED - |

**STATE OF ILLINOIS**
**DEPARTMENT OF TRANSPORTATION**
I-70 CONNECTION

**PROPOSED I-70**
**SUGGESTED STAGING, MAINTENANCE OF TRAFFIC**
**STA. 162+00 TO STA. 176+00**
SCALE: 1"=50' | SHEET NO. 5 OF 7 SHEETS | STA. | TO STA.

| F.A.P. RTE. | SECTION | COUNTY | TOTAL SHEETS | SHEET NO. |
|---|---|---|---|---|
| 998 | 82-1R | ST. CLAIR | 294 | 55 |
| | | CONTRACT NO. 76C43 | | |
| FED. ROAD DIST. NO. | ILLINOIS | FED. AID PROJECT | | |

\\DBCONN-99-MOTIF\DGN\..\DBCONN-08-BORDER.DGN\..\DBCONN-11-MOTIF.DGN\..\DBCONN-10-MOTIF.DGN\..\DBCONN-09-MOTIF.DGN\..\DBCONN-99-LEGEND.DGN
6-27-2012, 9:41:09 BONDHUJO \\FS-0244\AMYVAULT\D-TRANS_07\2202\28868-001\CIVIL\CAD\99 ALL CONTRACTS\DGNS\SHEETS CONTRACT BH\DBCONN-08-SHT STAGE1-162TO176.DGN