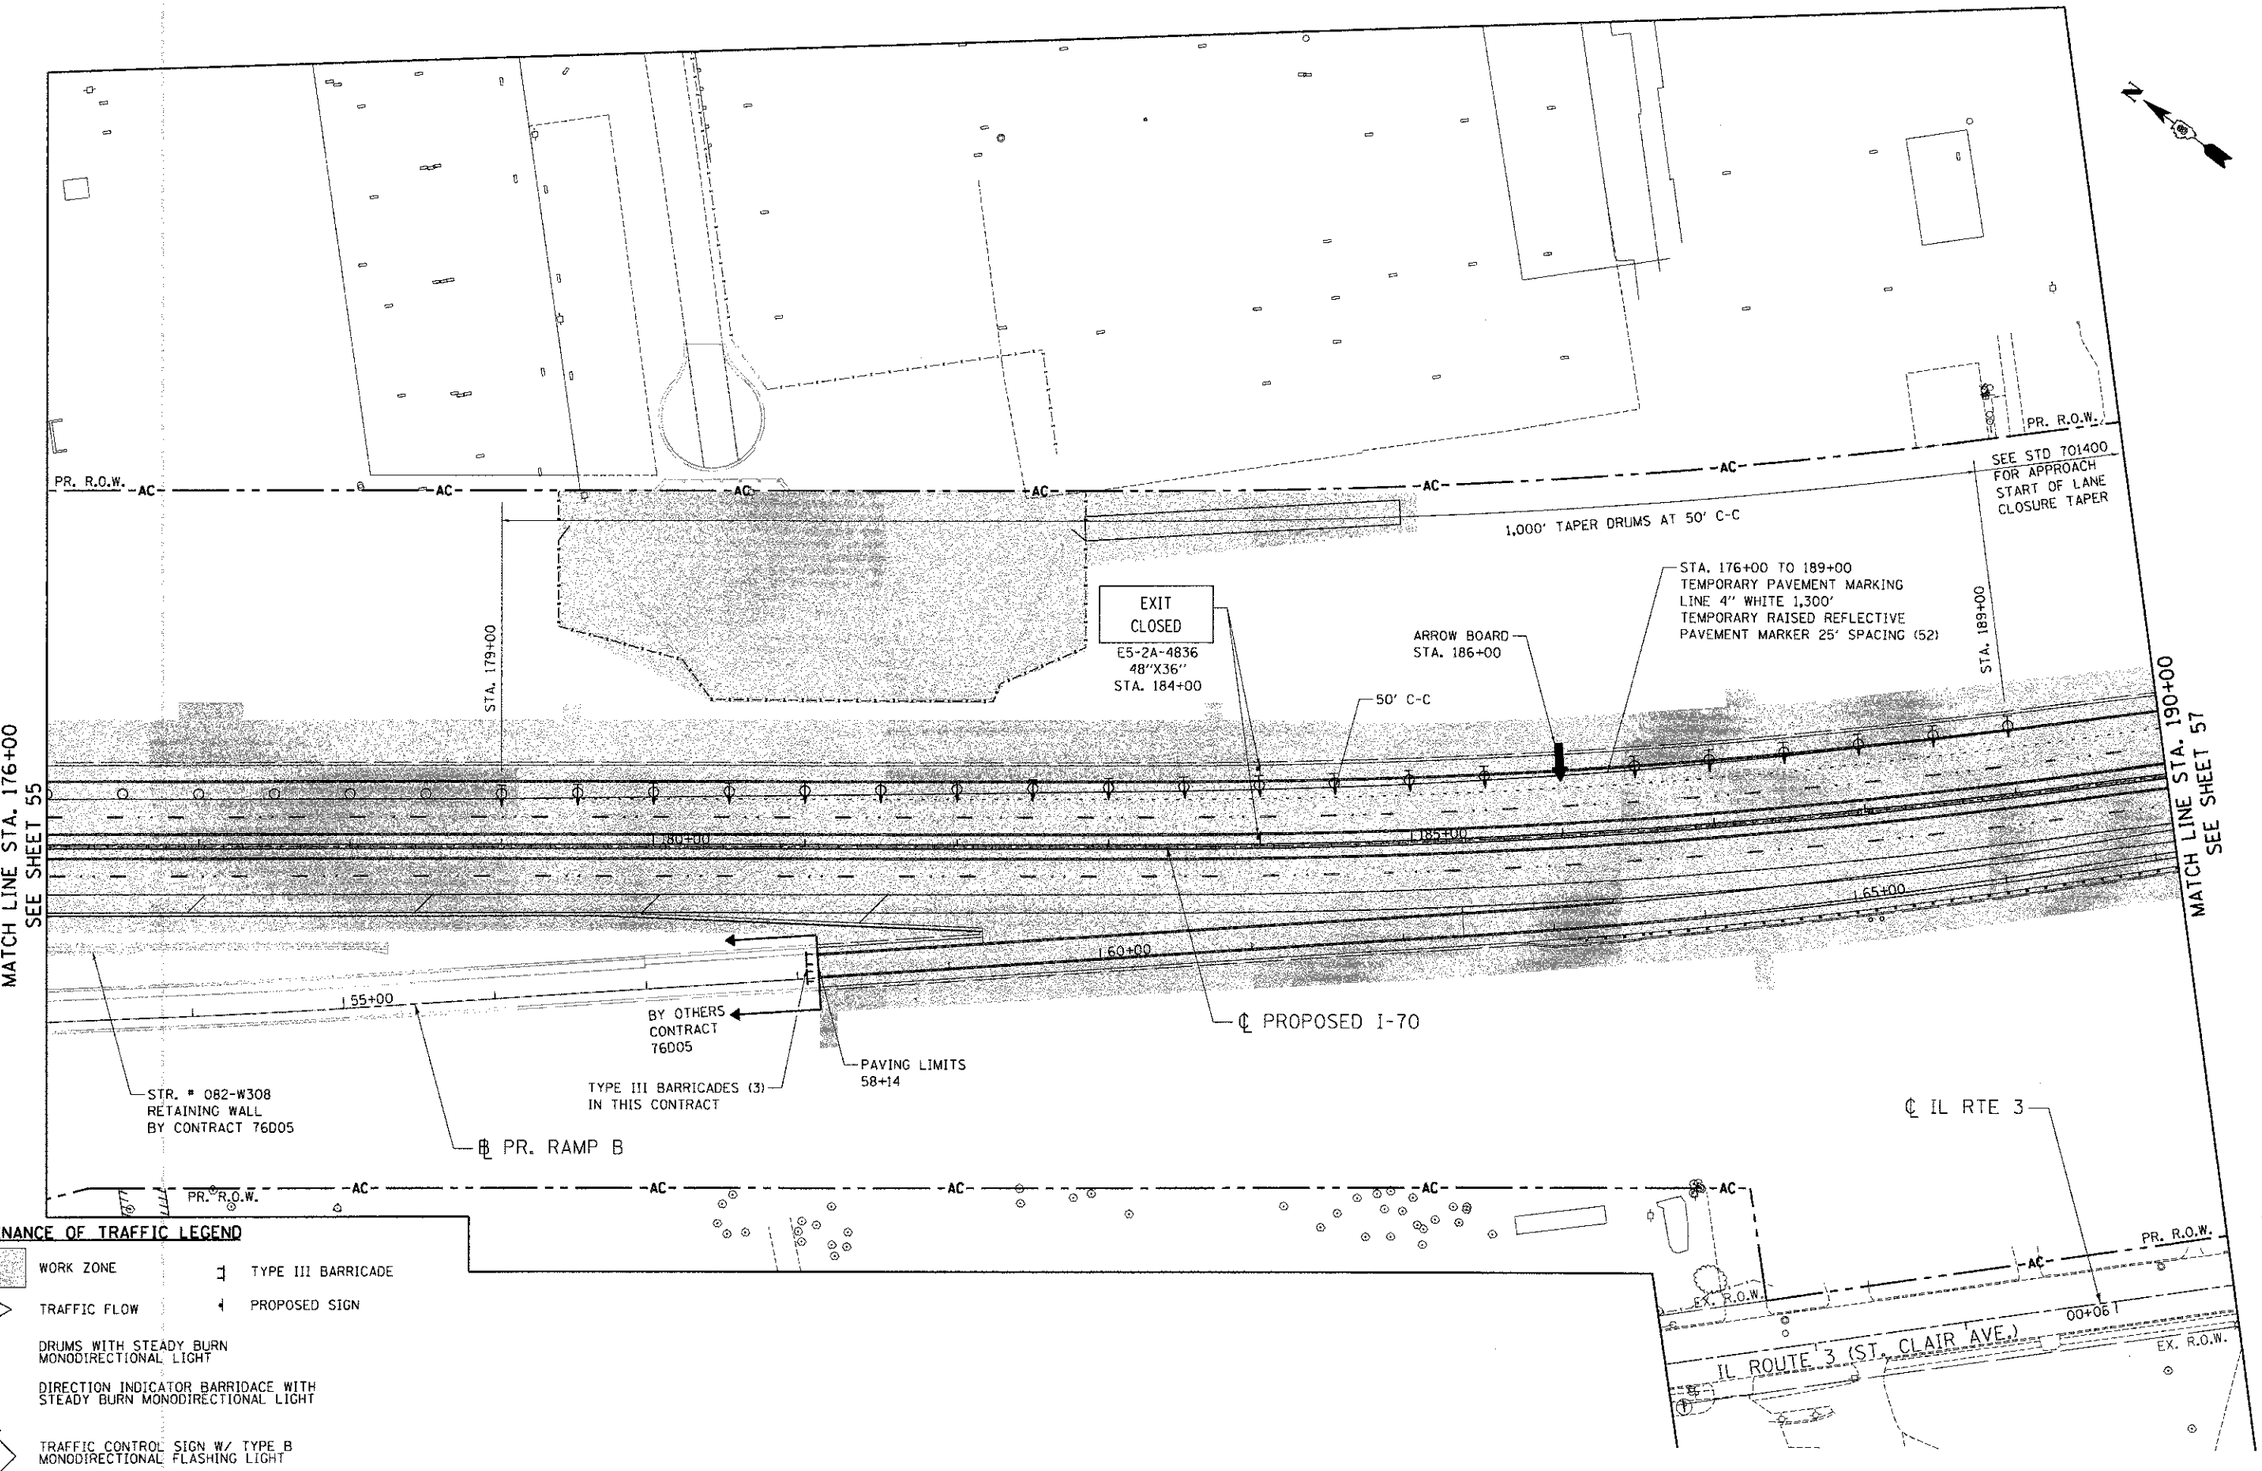

MAINTENANCE OF TRAFFIC LEGEND

- WORK ZONE
- TRAFFIC FLOW
- DRUMS WITH STEADY BURN MONODIRECTIONAL LIGHT
- DIRECTION INDICATOR BARRIDACE WITH STEADY BURN MONODIRECTIONAL LIGHT
- TRAFFIC CONTROL SIGN W/ TYPE B MONODIRECTIONAL FLASHING LIGHT
- TYPE III BARRICADE
- PROPOSED SIGN

FILE NAME = $FILEL$	USER NAME = $USER$	DESIGNED - JB	REVISED -
		DRAWN - JB	REVISED -
TENG & ASSOCIATES, INC. ENGINEERS/ARCHITECTS/PLANNERS CHICAGO, ILLINOIS	PLOT SCALE = $SCALE$	CHECKED - ACL	REVISED -
	PLOT DATE = $DATE$	DATE - 06/29/12	REVISED -

STATE OF ILLINOIS
DEPARTMENT OF TRANSPORTATION
I-70 CONNECTION

PROPOSED I-70
SUGGESTED STAGING, MAINTENANCE OF TRAFFIC
STA. 176+00 TO STA. 190+00

SCALE: 1"=50' | SHEET NO. 6 OF 7 SHEETS | STA. | TO STA.

F.A.P. RTE.	SECTION	COUNTY	TOTAL SHEETS	SHEET NO.
998	82-1R	ST. CLAIR	294	56
		CONTRACT NO. 76C43		
FED. ROAD DIST. NO.	ILLINOIS	FED. AID PROJECT		

...\DBCONN-99-MOTIFI.DGN, ...\DBCONN-08-BORDER.DGN, ...\DBCONN-11-MOTIFI.DGN, ...\DBCONN-10-MOTIFI.DGN, ...\DBCONN-08-MOTIFI.DGN, ...\DBCONN-08-LEGEND.DGN, ...\DBCONN-03-GEOMETRICS1.DGN
5-27-2012, 9:41:22 BONDHUJO \\FS-0044\AM\VAULT\D-TRANS.07\2202\20868-001\CIVIL\CAD\99 ALL CONTRACTS\CONN\SHEETS CONTRACT 08\DBCONN-08-SHT-STAGE1-17600.DGN