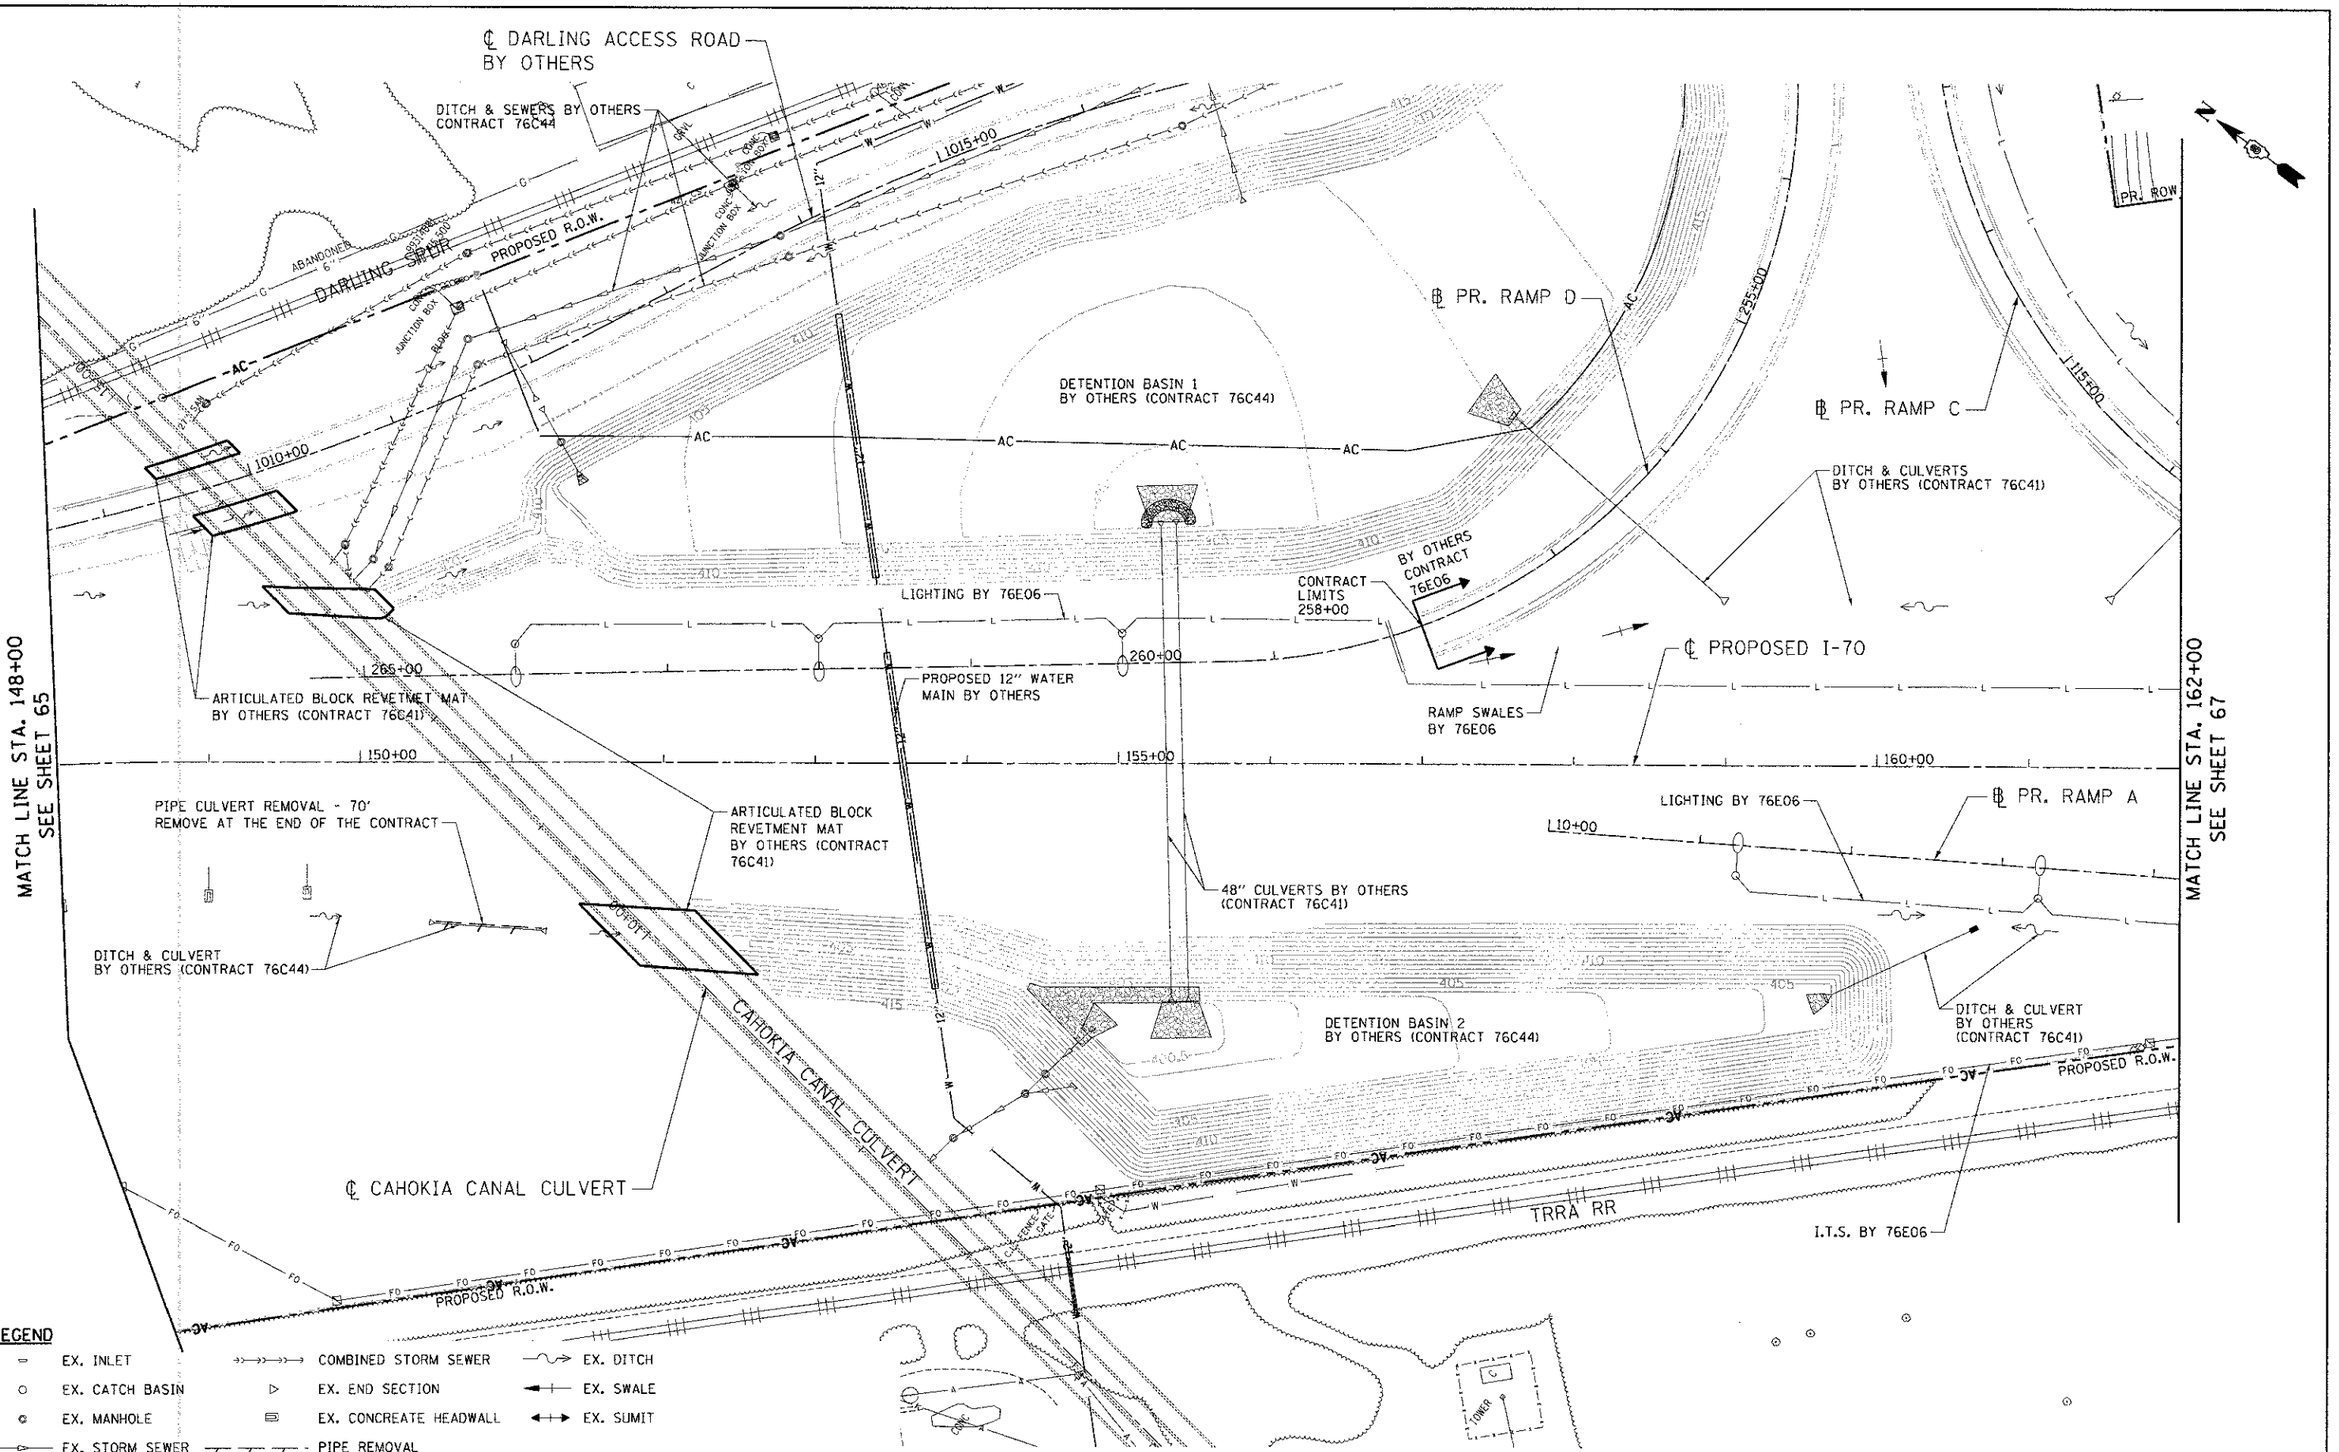


| | | | |
|---|---|---|---|
| FILE NAME = ⊕FILE⊕ | USER NAME = ⊕USER⊕ | DESIGNED - MDN | REVISED - |
| | | DRAWN - MDN | REVISED - |
| | PLOT SCALE = ⊕SCALE⊕ | CHECKED - TKL | REVISED - |
| TENG TENG & ASSOCIATES, INC. ENGINEERS/ARCHITECTS/PLANNERS CHICAGO, ILLINOIS | PLOT DATE = ⊕DATE⊕ | DATE - 06/29/12 | REVISED - |

**STATE OF ILLINOIS**
**DEPARTMENT OF TRANSPORTATION**
I-70 CONNECTION

**PROPOSED I-70**
**EXISTING DRAINAGE & UTILITIES**
**STA. 148+00 TO STA. 162+00**

SCALE: 1"=50' | SHEET NO. 2 OF 5 SHEETS | STA. | TO STA.

| F.A.P. RTE. | SECTION | COUNTY | TOTAL SHEETS | SHEET NO. |
|---|---|---|---|---|
| 998 | 82-1R | ST. CLAIR | 294 | 66 |
| | | CONTRACT NO. 76C43 | | |
| FED. ROAD DIST. NO. | ILLINOIS | FED. AID PROJECT | | |

...\DGN\94-MOTIF\LOGN...\DGN\98-RUNDERLOGN...\DGN\99-DRAINLOGN...\DGN\99-LEGENDLOGN...\DGN\99-DRAINLOGN...\DGN\99-DRAINLOGN...\DGN\99-ORANGELOGN...\DGN\98-MOTIF\LOGN
6-27-2012, 9:45:21 BONDHUJO \\FS-8044\VM\VAULT\DRAWG #7\22062\289868-001\CIVIL\CADD\99 ALL CONTRACTS\DGN\SHEETS CONTRACT 98\DGN\98-SHT-ORMUTIL2-148B2.DGN