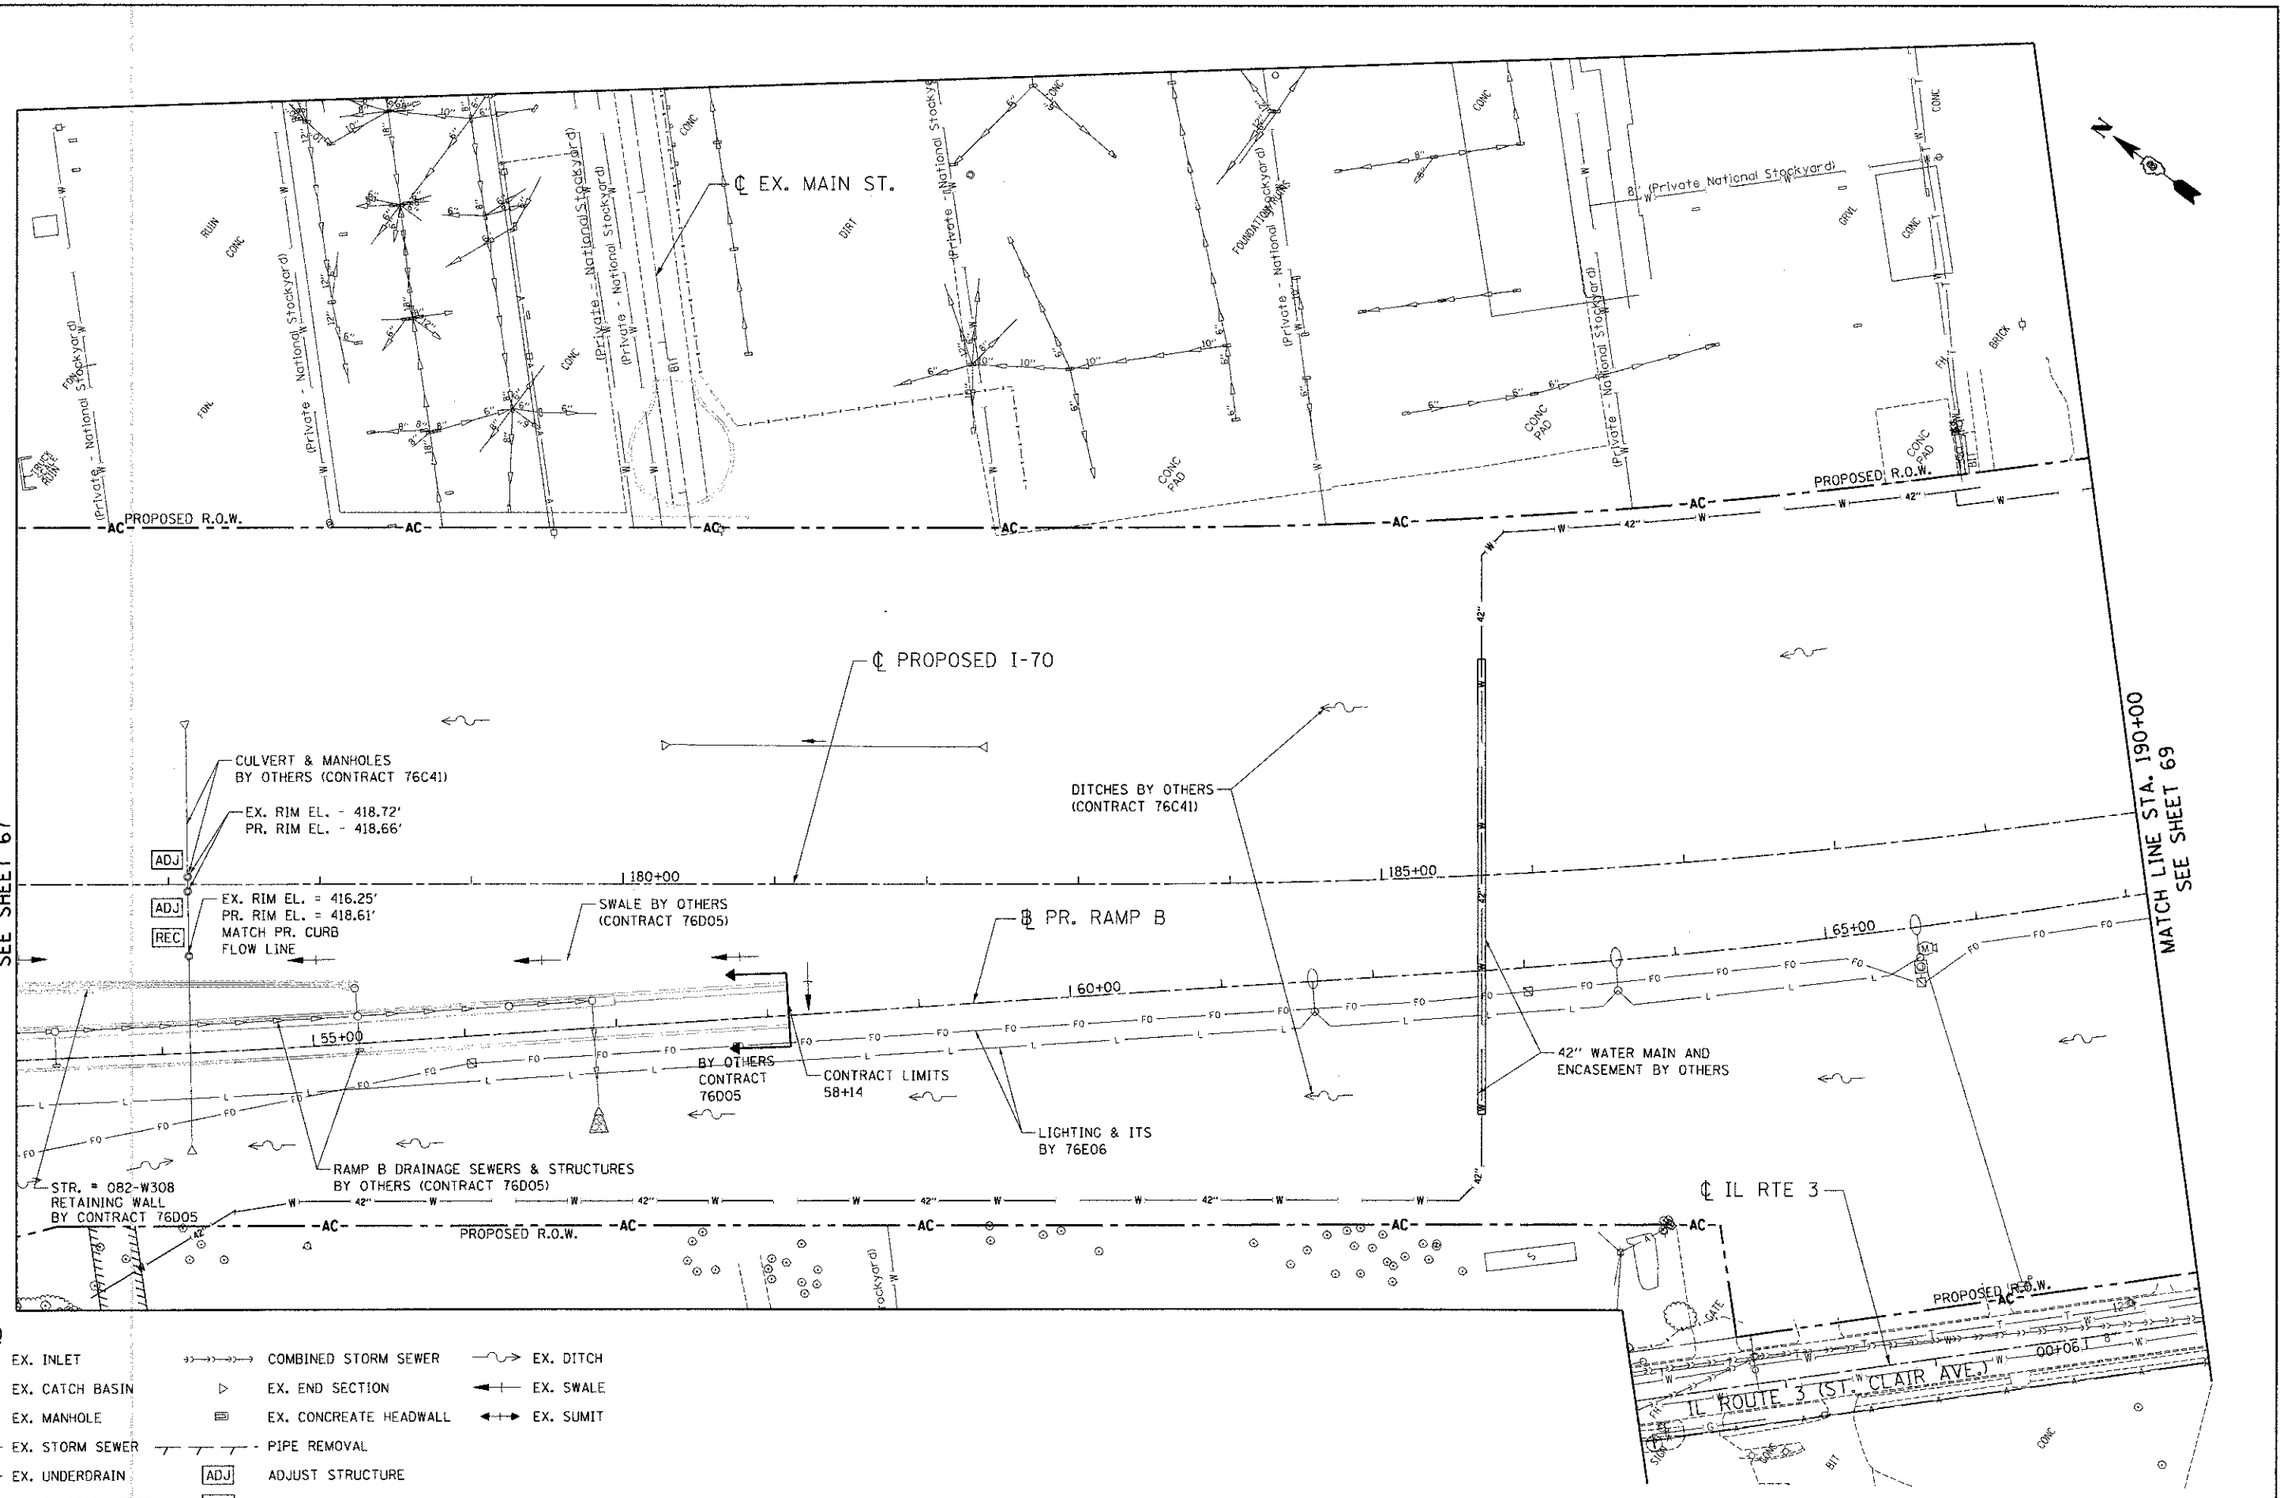

LEGEND

EX. INLET	EX. COMBINED STORM SEWER	EX. DITCH	
EX. CATCH BASIN	EX. END SECTION	EX. SWALE	
EX. MANHOLE	EX. CONCREATE HEADWALL	EX. SUMIT	
EX. STORM SEWER	PIPE REMOVAL		
EX. UNDERDRAIN	ADJ ADJUST STRUCTURE		
EX. SANITARY SEWER	REC RECONSTRUCT STRUCTURE		

FILE NAME = #FILE1#	USER NAME = #USER#	DESIGNED - MDN	REVISED -
		DRAWN - MDN	REVISED -
TENG TENG & ASSOCIATES, INC. ENGINEERS/ARCHITECTS/PLANNERS CHICAGO, ILLINOIS	PLOT SCALE = #SCALE#	CHECKED - TKL	REVISED -
	PLOT DATE = #DATE#	DATE - 06/29/12	REVISED -

STATE OF ILLINOIS
DEPARTMENT OF TRANSPORTATION
I-70 CONNECTION

PROPOSED I-70
EXISTING DRAINAGE & UTILITIES
STA. 176+00 TO STA. 190+00
SCALE: 1"=50' | SHEET NO. 4 OF 5 SHEETS | STA. | TO STA.

F.A.P. RTE.	SECTION	COUNTY	TOTAL SHEETS	SHEET NO.
998	82-1R	ST. CLAIR	294	68
		CONTRACT NO. 76C43		
FED. ROAD DIST. NO.	ILLINOIS	FED. AID PROJECT		

\\DBCONN-99-MOTIF.UDGN,..\\DBCONN-88-BORDER.UDGN,..\\DBCONN-99-LAYOUT.UDGN,..\\DBCONN-88-LEGEND.UDGN,..\\DBCONN-99-DRAIN.UDGN,..\\DBCONN-88-MOTIF.UDGN,..\\DBCONN-86-MOTIF.UDGN,..\\DBCONN-11-MOTIF.UDGN,..\\DBCONN-83-GEOMETRICS.UDGN
6-27-2012, 7:45:56 \\FS-PW44\MM\WALTJ\TRANS_87\2202\208869-R01\CIVIL\CADD\95 ALL CONTRACTS\DGNS\SHEETS CONTRACT 88\DBCONN-88-SHT DRAFTEL2-176088.DGN