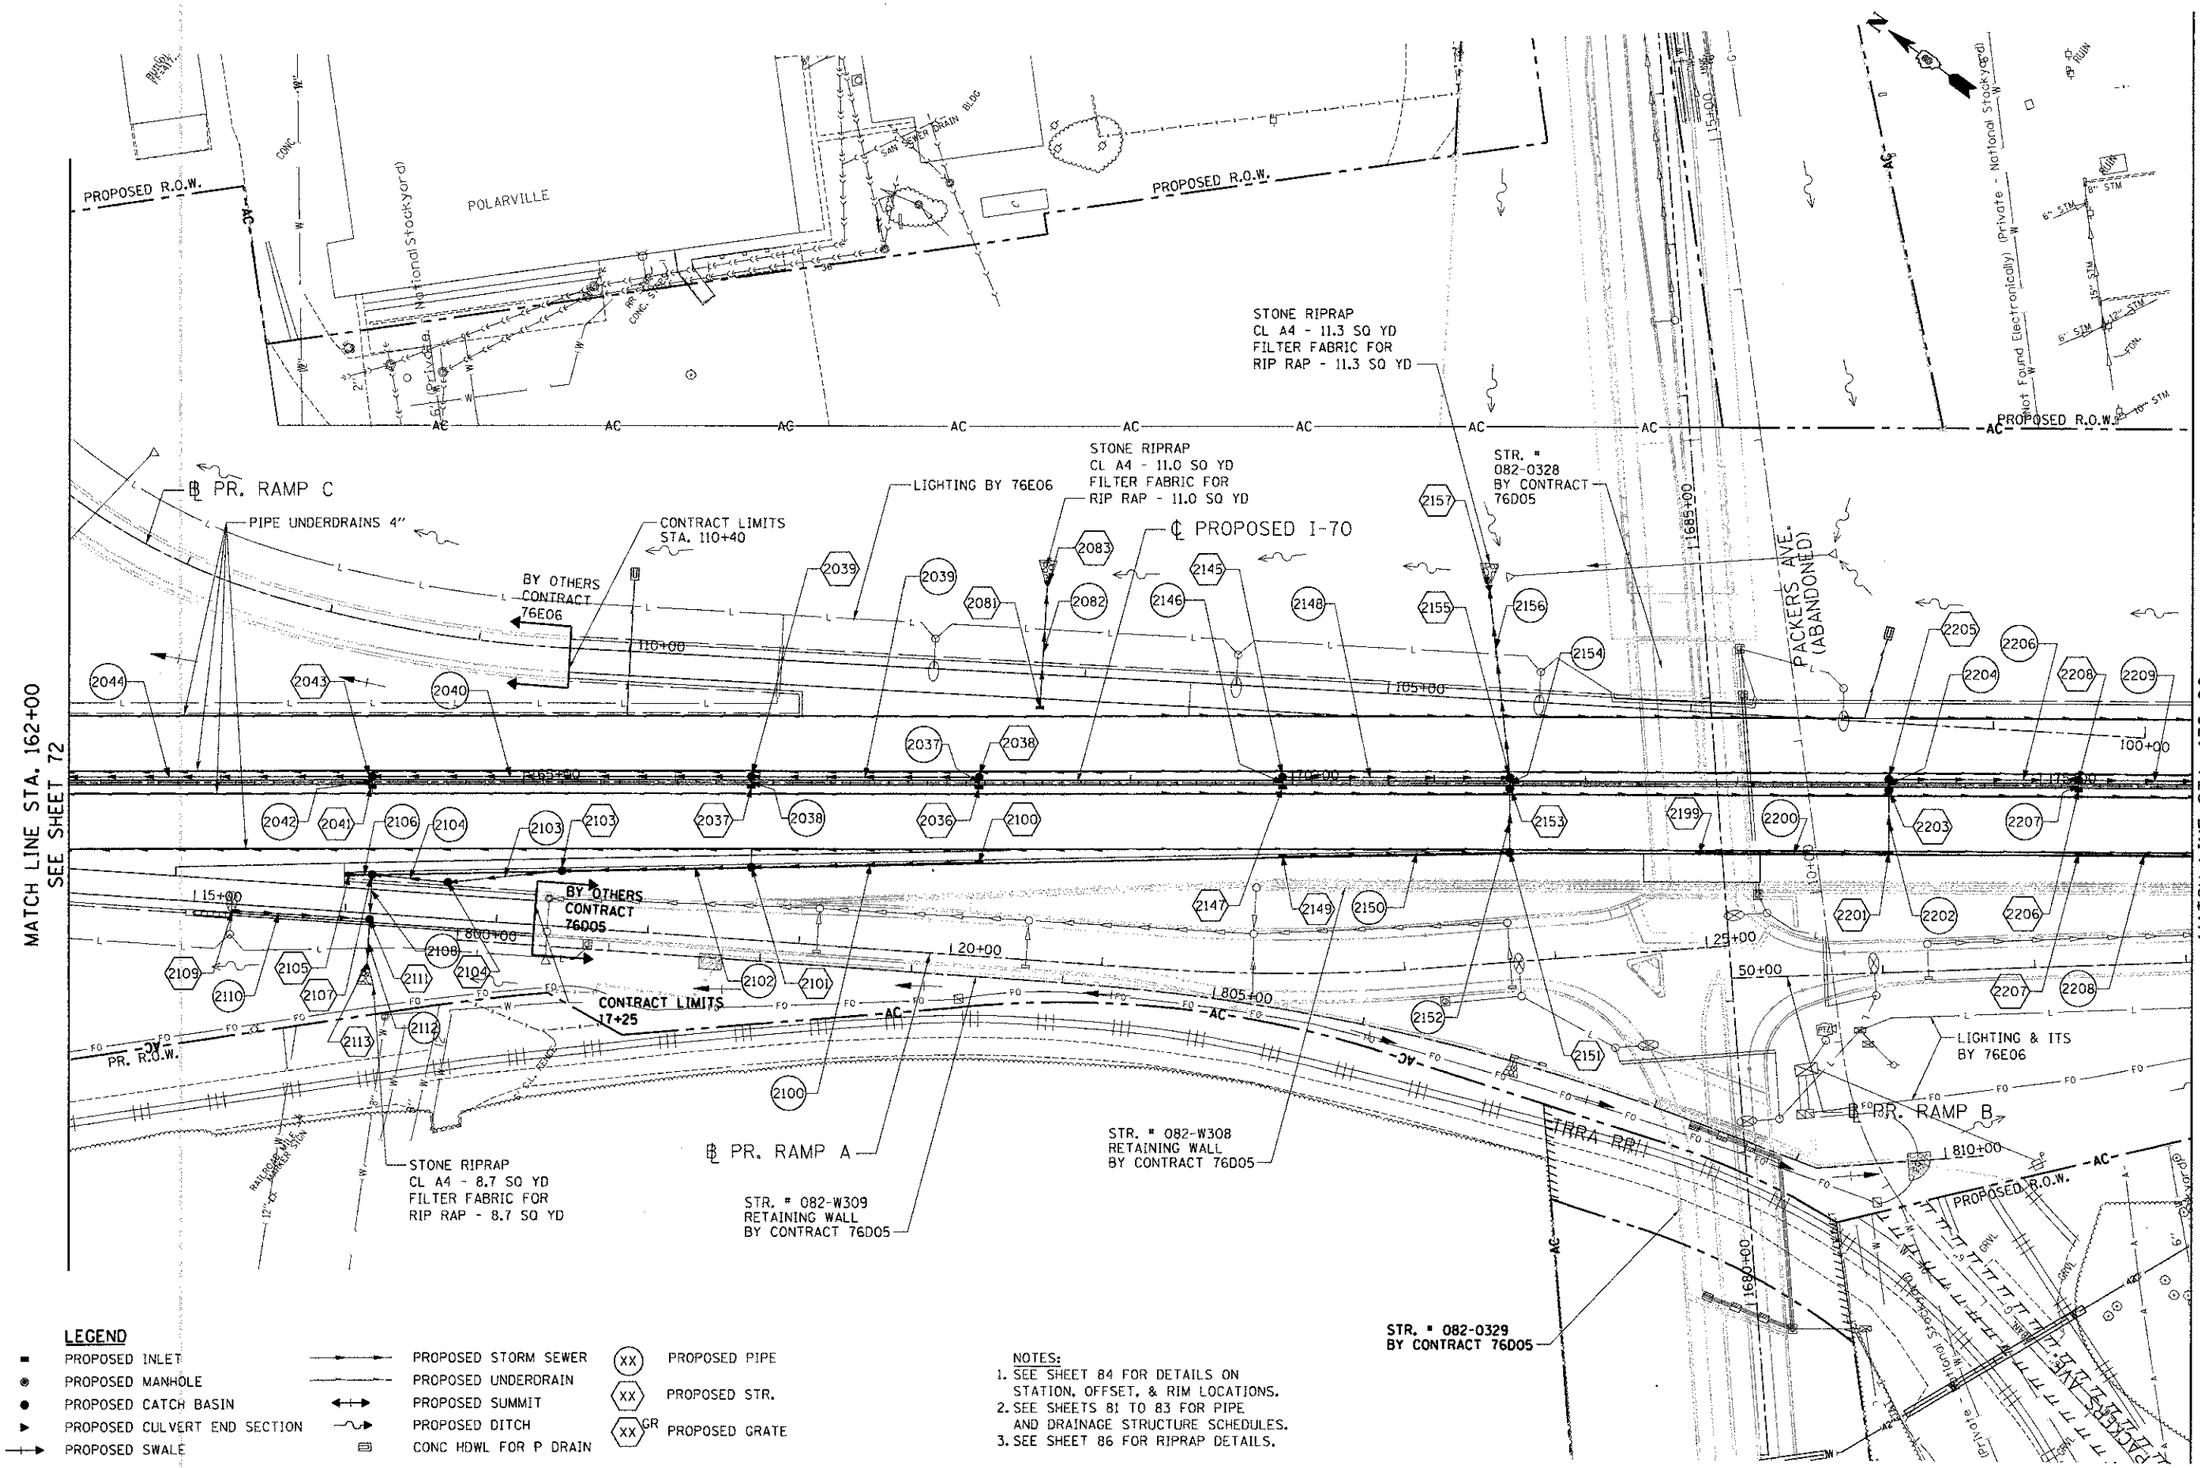

LEGEND

- PROPOSED INLET
- PROPOSED MANHOLE
- PROPOSED CATCH BASIN
- PROPOSED CULVERT END SECTION
- PROPOSED SWALE
- PROPOSED STORM SEWER
- PROPOSED UNDERDRAIN
- PROPOSED SUMMIT
- PROPOSED DITCH
- CONC HDWL FOR P DRAIN
- (XX) PROPOSED PIPE
- (XX) PROPOSED STR.
- (XX GR) PROPOSED GRATE

NOTES:

1. SEE SHEET 84 FOR DETAILS ON STATION, OFFSET, & RIM LOCATIONS.
2. SEE SHEETS 81 TO 83 FOR PIPE AND DRAINAGE STRUCTURE SCHEDULES.
3. SEE SHEET 86 FOR RIPRAP DETAILS.

FILE NAME = $FILEL$	USER NAME = $USER$	DESIGNED - MDN	REVISED -
		DRAWN - MDN	REVISED -
	PLOT SCALE = $SCALE$	CHECKED - TKL	REVISED -
	PLOT DATE = $DATE$	DATE - 06/29/12	REVISED -

TENG & ASSOCIATES, INC. ENGINEERS/ARCHITECTS/PLANNERS CHICAGO, ILLINOIS

STATE OF ILLINOIS
DEPARTMENT OF TRANSPORTATION
I-70 CONNECTION

PROPOSED I-70
PROPOSED DRAINAGE & UTILITIES
STA. 162+00 TO STA. 176+00

SCALE: 1"=50' | SHEET NO. 4 OF 6 SHEETS | STA. | TO STA.

F.A.P. RTE.	SECTION	COUNTY	TOTAL SHEETS	SHEET NO.
998	82-1R	ST. CLAIR	294	73
		CONTRACT NO. 76C43		
FED. ROAD DIST. NO.	ILLINOIS	FED. AID PROJECT		

..\DBCONN-99-MOTIF1.DGN,..\DBCONN-88-BORDER1.DGN,..\DBCONN-11-MOTIF1.DGN,..\DBCONN-86-MOTIF1.DGN,..\DBCONN-89-GRAPH5.DGN,..\DBCONN-99-DRAIN2.DGN
6-27-2012, 9:47:13 BONDHUJD \\FS-8044\AM\VAULT\D-TRANS.07\2202\20868-001\CIVIL\CAD\99 ALL CONTRACTS\CDWN\SHEETS CONTRACT 08\DBCONN 08-SHT DRAIN1L1-16200.DGN