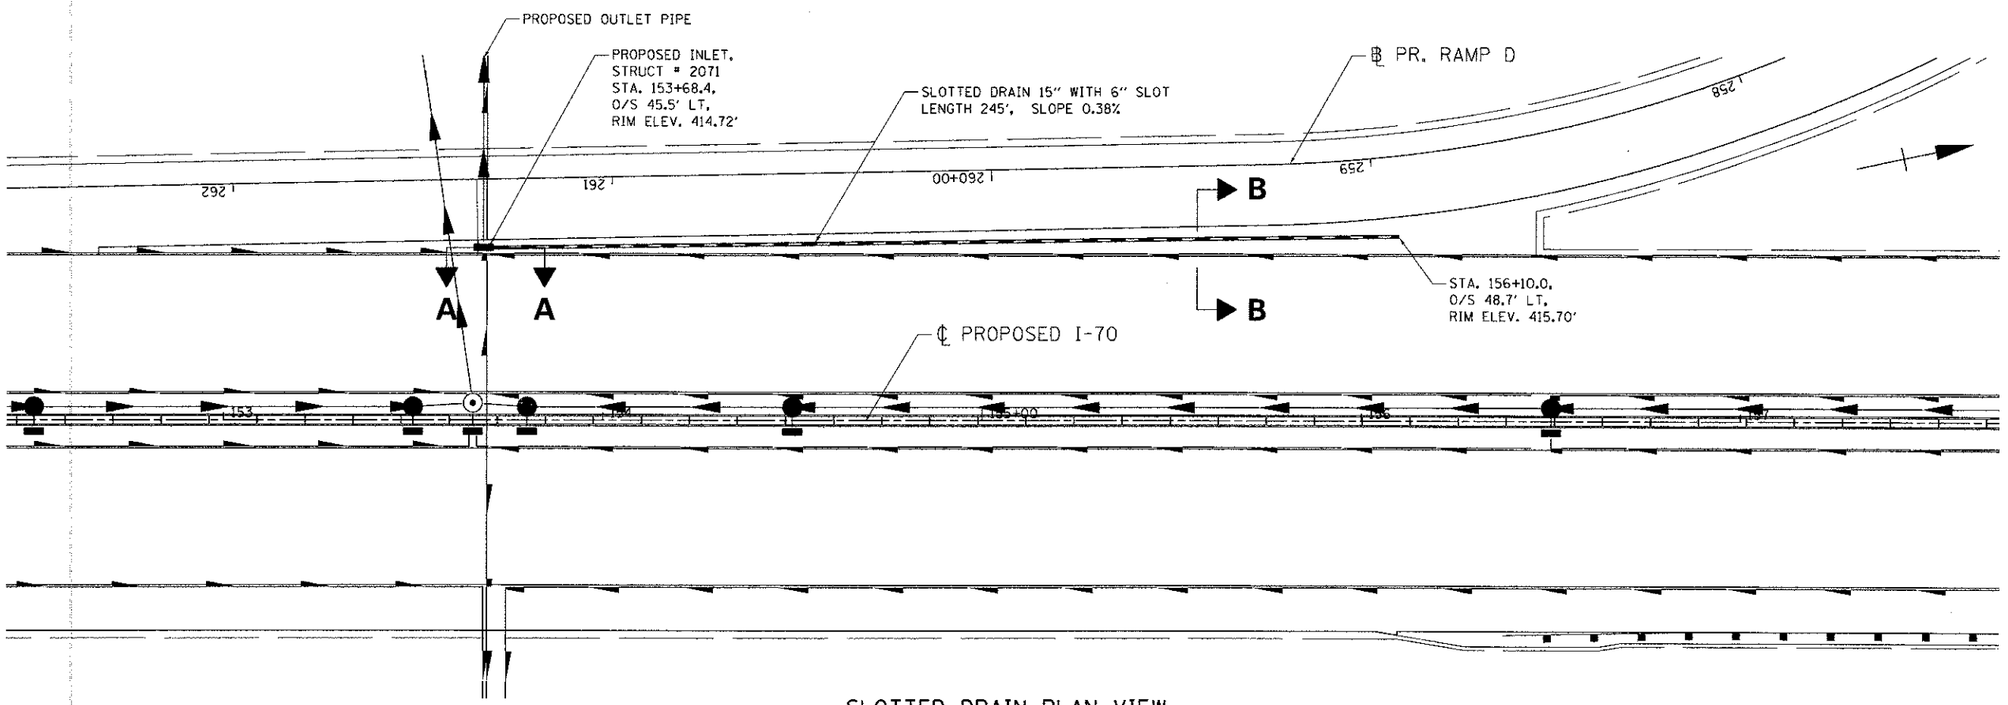

SLOTTED DRAIN PLAN VIEW

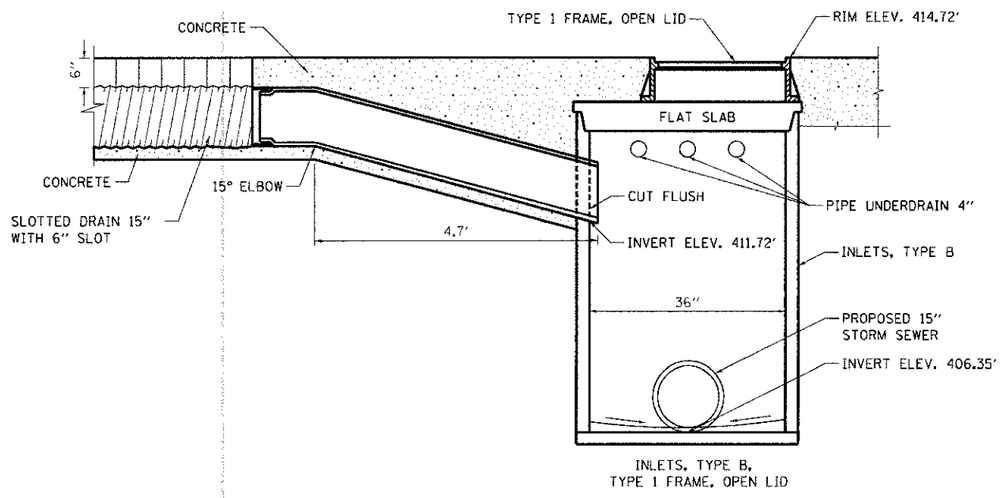

SECTION A-A

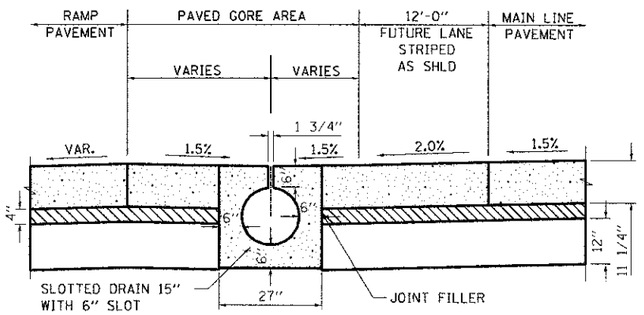

SECTION B-B

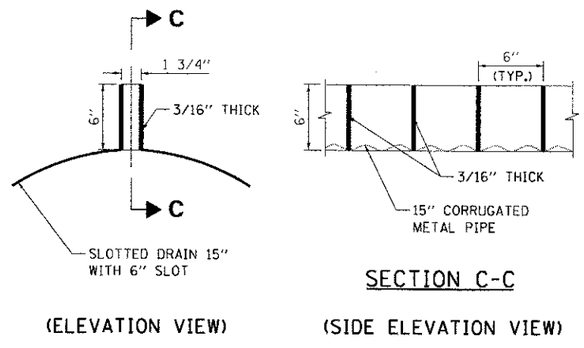

(ELEVATION VIEW)

SECTION C-C

(SIDE ELEVATION VIEW)

GRATE DETAIL

DETAIL OF SLOTTED DRAIN 15" WITH 6" SLOT

FILE NAME = $FILEL$	USER NAME = $USER$	DESIGNED - MDN	REVISED -
		DRAWN - MDN	REVISED -
	PLOT SCALE = $SCALE$	CHECKED - JB	REVISED -
TENG TENG & ASSOCIATES, INC. ENGINEERS/ARCHITECTS/PLANNERS CHICAGO, ILLINOIS	PLOT DATE = $DATE$	DATE - 06/29/12	REVISED -

STATE OF ILLINOIS
DEPARTMENT OF TRANSPORTATION
I-70 CONNECTION

DRAINAGE DETAILS
SLOTTED DRAIN DETAIL

SCALE: N.T.S. | SHEET NO. 2 OF 3 SHEETS | STA. | TO STA.

F.A.P. RTE.	SECTION	COUNTY	TOTAL SHEETS	SHEET NO.
998	82-1R	ST. CLAIR	294	85
		CONTRACT NO. 76C43		
FED. ROAD DIST. NO.	ILLINOIS	FED. AID PROJECT		

..\DBCONN-08-TYPSCI.DGN ..\DBCONN-08-BORDER1.DGN ..\DBCONN-08-MOTIF1.DGN ..\DBCONN-99-MOTIF1.DGN ..\DBCONN-11-MOTIF1.DGN
6-27-2012, 9:49:38 BONDHUJD \\FS-8094\VM\VAULT_D-TRANS_87\2282A\28868-08\C_IVIL\CAD\99 ALL CONTRACTS\CONN\SHEETS CONTRACT 08\DBCONN-08-SHT-DRAINAGE4.DGN