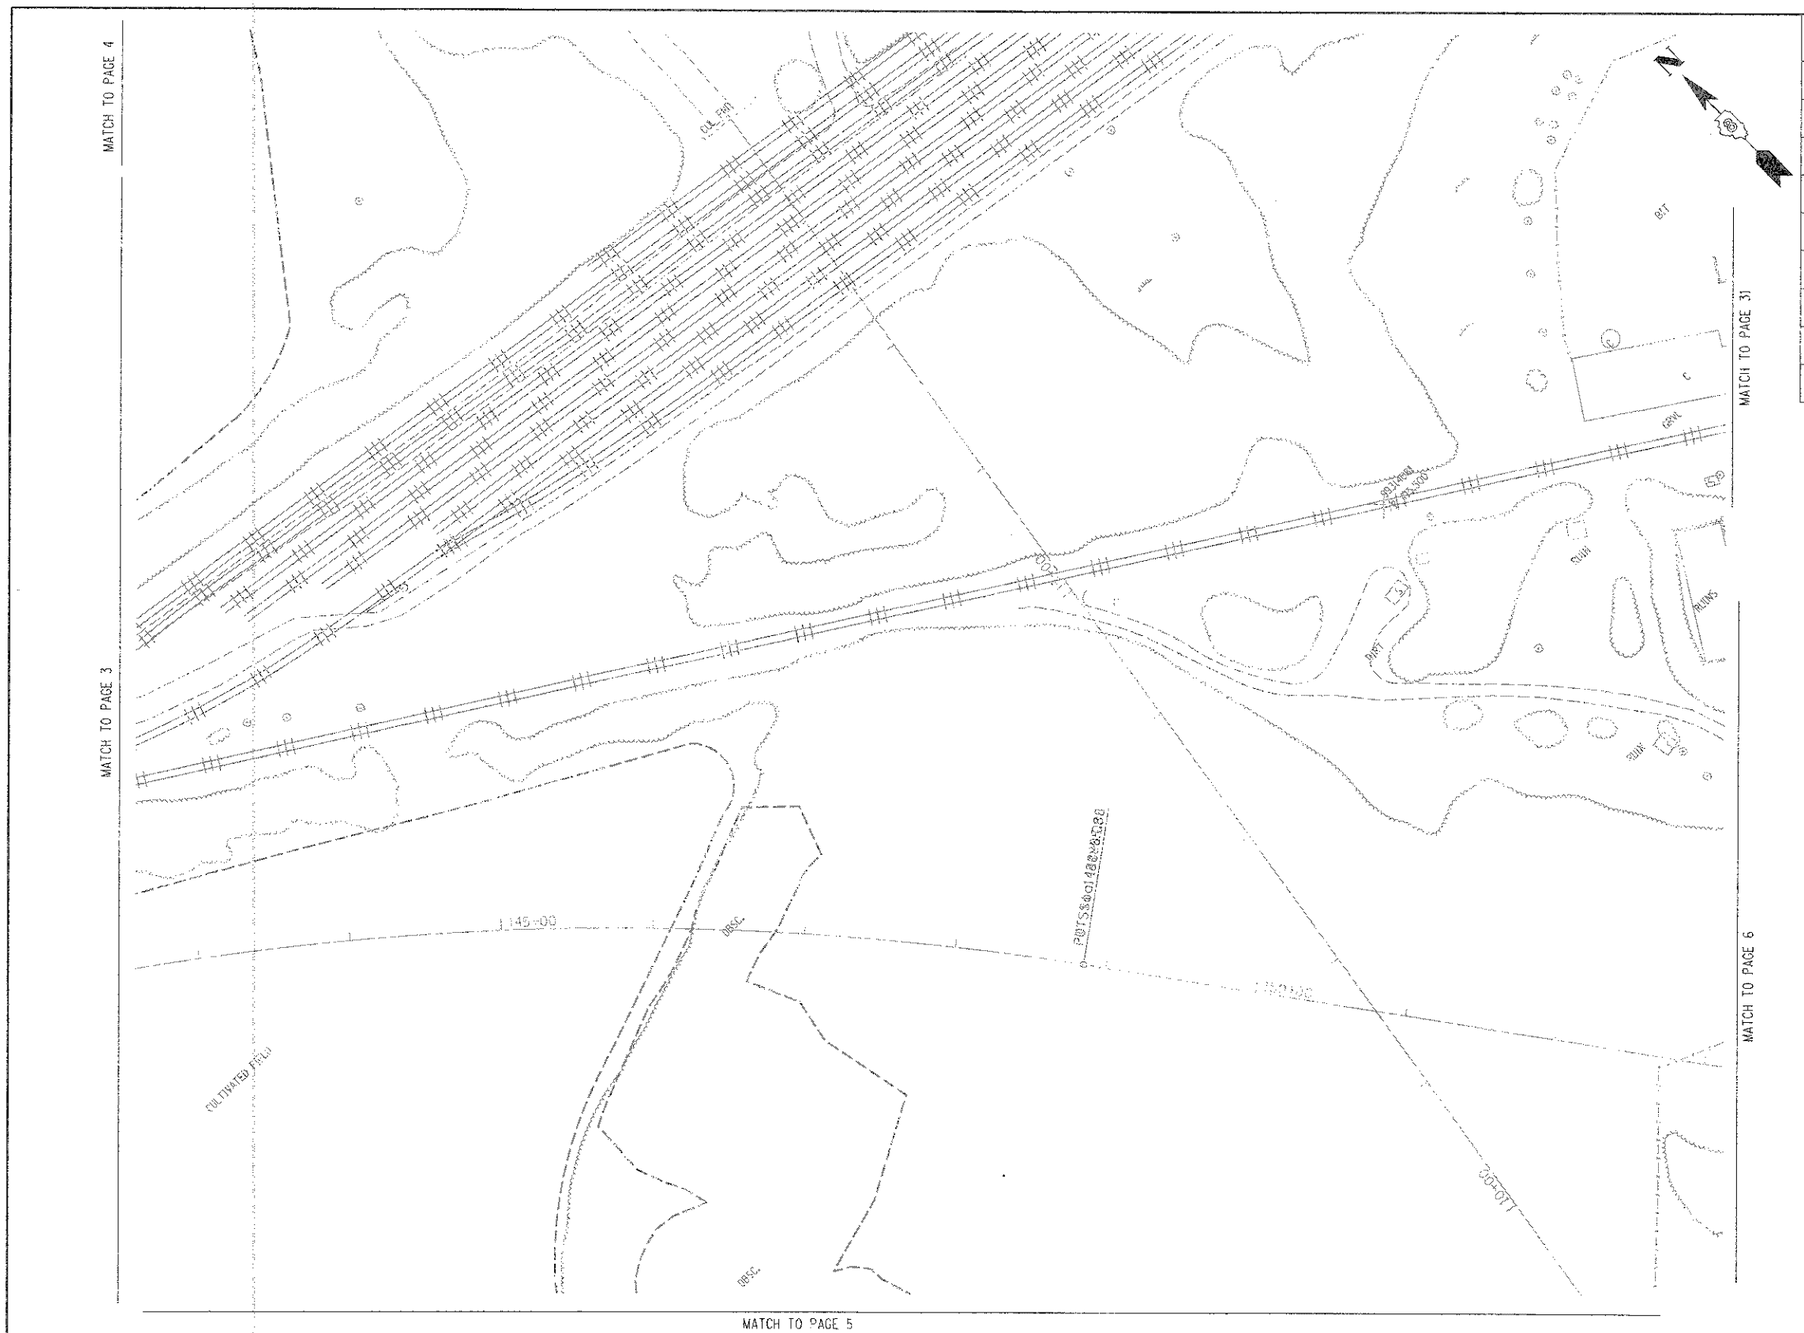

TBE Pole Number	Approximate Location	Identification # on Pole	Utilities Attached to Poles	Utility Owners	Notes: Additional Items Attached to Poles

UNKNOWN
ABANDONED SANITARY
FORCE MAIN
FORCE MAIN (QL "D")
CABLE TV
TELEPHONE
GAS
GAS (QL "D")
ELECTRIC
WATER
WATER (QL "D")
FIBER OPTIC
FIBER OPTIC (QL "D")
WELL DRAINAGE
UTILITY POLE
TBE TEST HOLE

Utilities shown in color on these plans as depicted in the legend have been investigated by TBE Group, Inc in accordance with SUE Industry Standards. All other information shown has been provided to TBE Group, Inc by others. TBE's SUE field investigation was finished on 5/22/09. Changes to utilities after this date may have been made and therefore may result in variances from this plan. Consideration should be given to updating this plan if deemed advisable prior to final design and construction.
All sheets are printed in black and white. Color copies are available upon request.

ALL UTILITIES SHOWN QUALITY LEVEL "B" UNLESS NOTED OTHERWISE.

Utility Quality Level "A" : Test Hole
Utility Quality Level "B" : Designating
Utility Quality Level "C" : Research with Survey
Utility Quality Level "D" : Records Research

TBE GROUP

TBE GROUP, INC.
CIVIL ENGINEERING • TRANSPORTATION • ENVIRONMENTAL • PLANNING • UTILITY ENGINEERING/LOCATING

20 0 METERS 20 40
50 0 FEET 50 100

Checked By: _____
Date: _____

TBE Job No. H,09S0601,602,603,604,607,608,603
SUE Plan Page: 32 of 35

FILE NAME =	USER NAME =	DESIGNED EG, IP, LP	REVISED 7/28/09 - 8/26/09 ADDED TEST HOLES #60-108	STATE OF ILLINOIS DEPARTMENT OF TRANSPORTATION	Mississippi River Bridge Project	F.A.P. RTE.	SECTION	COUNTY	TOTAL SHEETS	SHEET NO.
$FILEL$		DRAWN KLC	REVISED				82-1R	St. Clair	294	91
	PLOT SCALE = 1" = 50'	CHECKED JB	REVISED				PTB NO. 147-038			
	PLOT DATE = $DATE$	DATE 9/15/09	REVISED		SCALE: SHEET NO. STA. TO STA.	FED. ROAD DIST. NO.	ILLINOIS	Job No.: D-98-061-08		