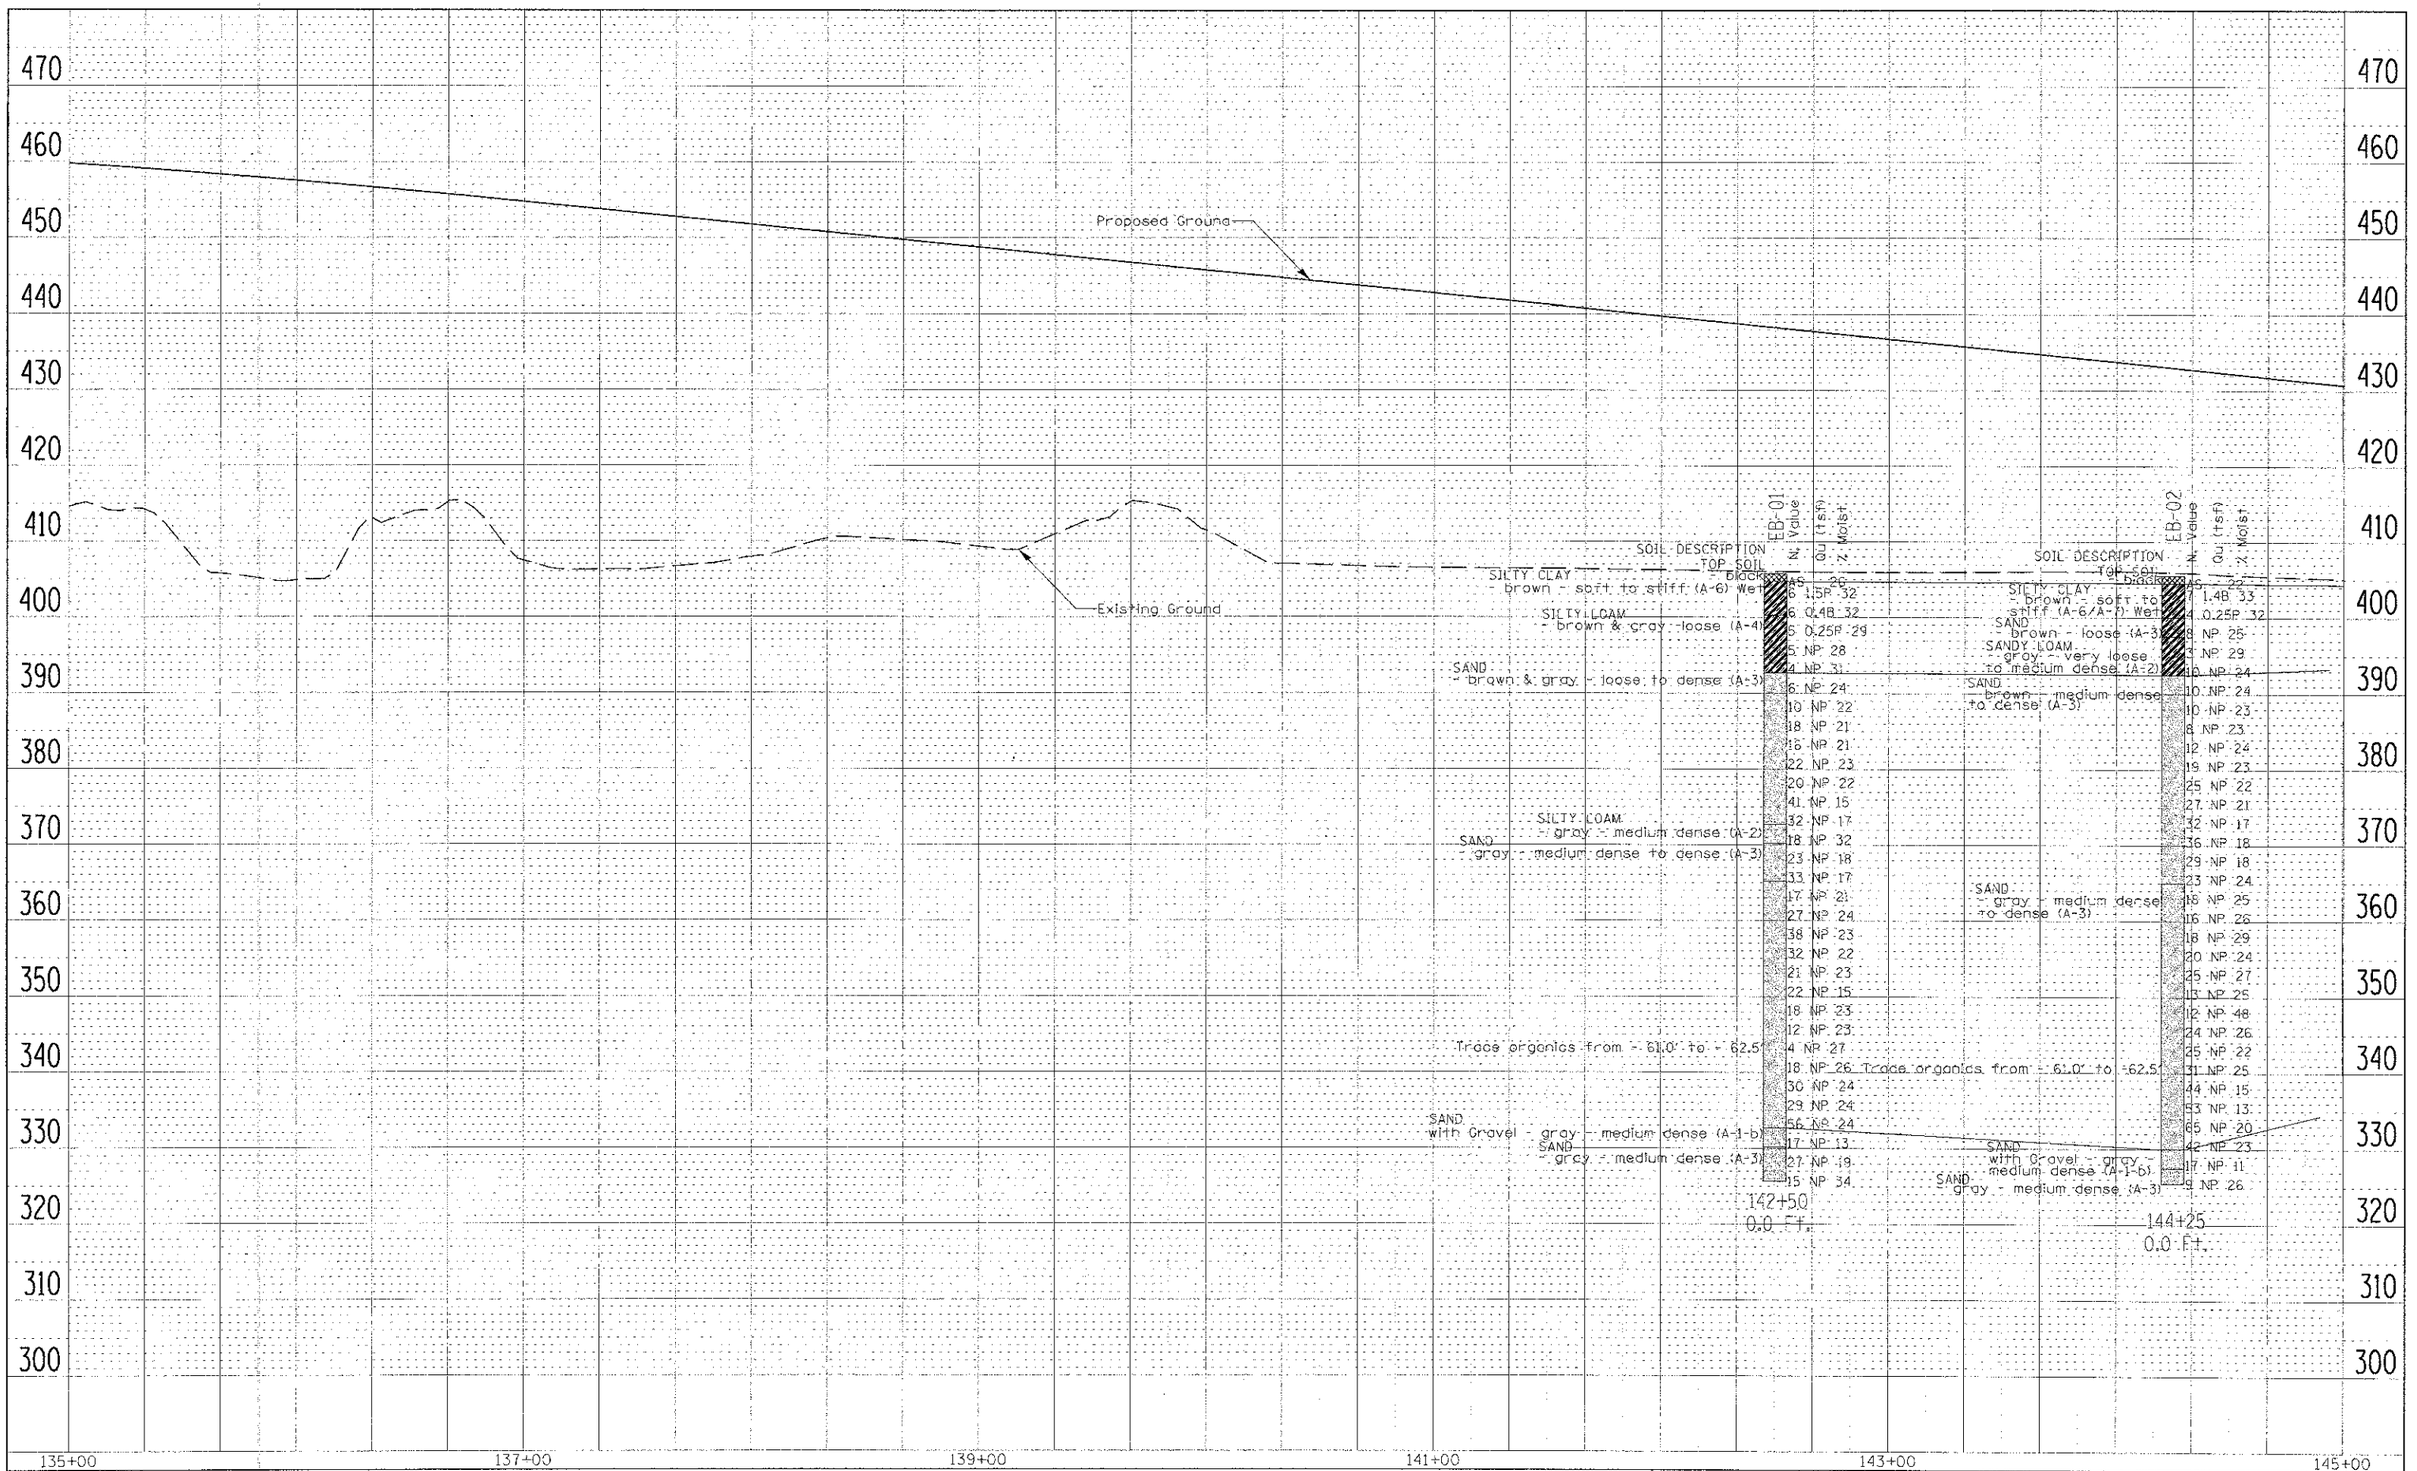


| | | | | | |
|---|---|---|---|---|---|
| FILE NAME = $FILE$ | USER NAME = $USER$ | DESIGNED - SMS | REVISED - SMS 5/27/2010 | **STATE OF ILLINOIS DEPARTMENT OF TRANSPORTATION** | **SOIL PROFILE** |
| | | DRAWN - SMS | REVISED - | | |
| | PLOT SCALE = $SCALE$ | CHECKED - MDM | REVISED - | | SCALE: SHEET NO. 1 OF 7 SHEETS STA. 135+00 TO STA. 145+00 |
| | PLOT DATE = $DATE$ | DATE 11/25/2009 | REVISED - | | |

| F.A.I. RTE. | SECTION | COUNTY | TOTAL SHEETS | SHEET NO. |
|---|---|---|---|---|
| 70 | 82-1R | ST. CLAIR | 294 | 103 |
| | | CONTRACT NO. 76C43 | | |
| | ILLINOIS FED. AID PROJECT | | | |