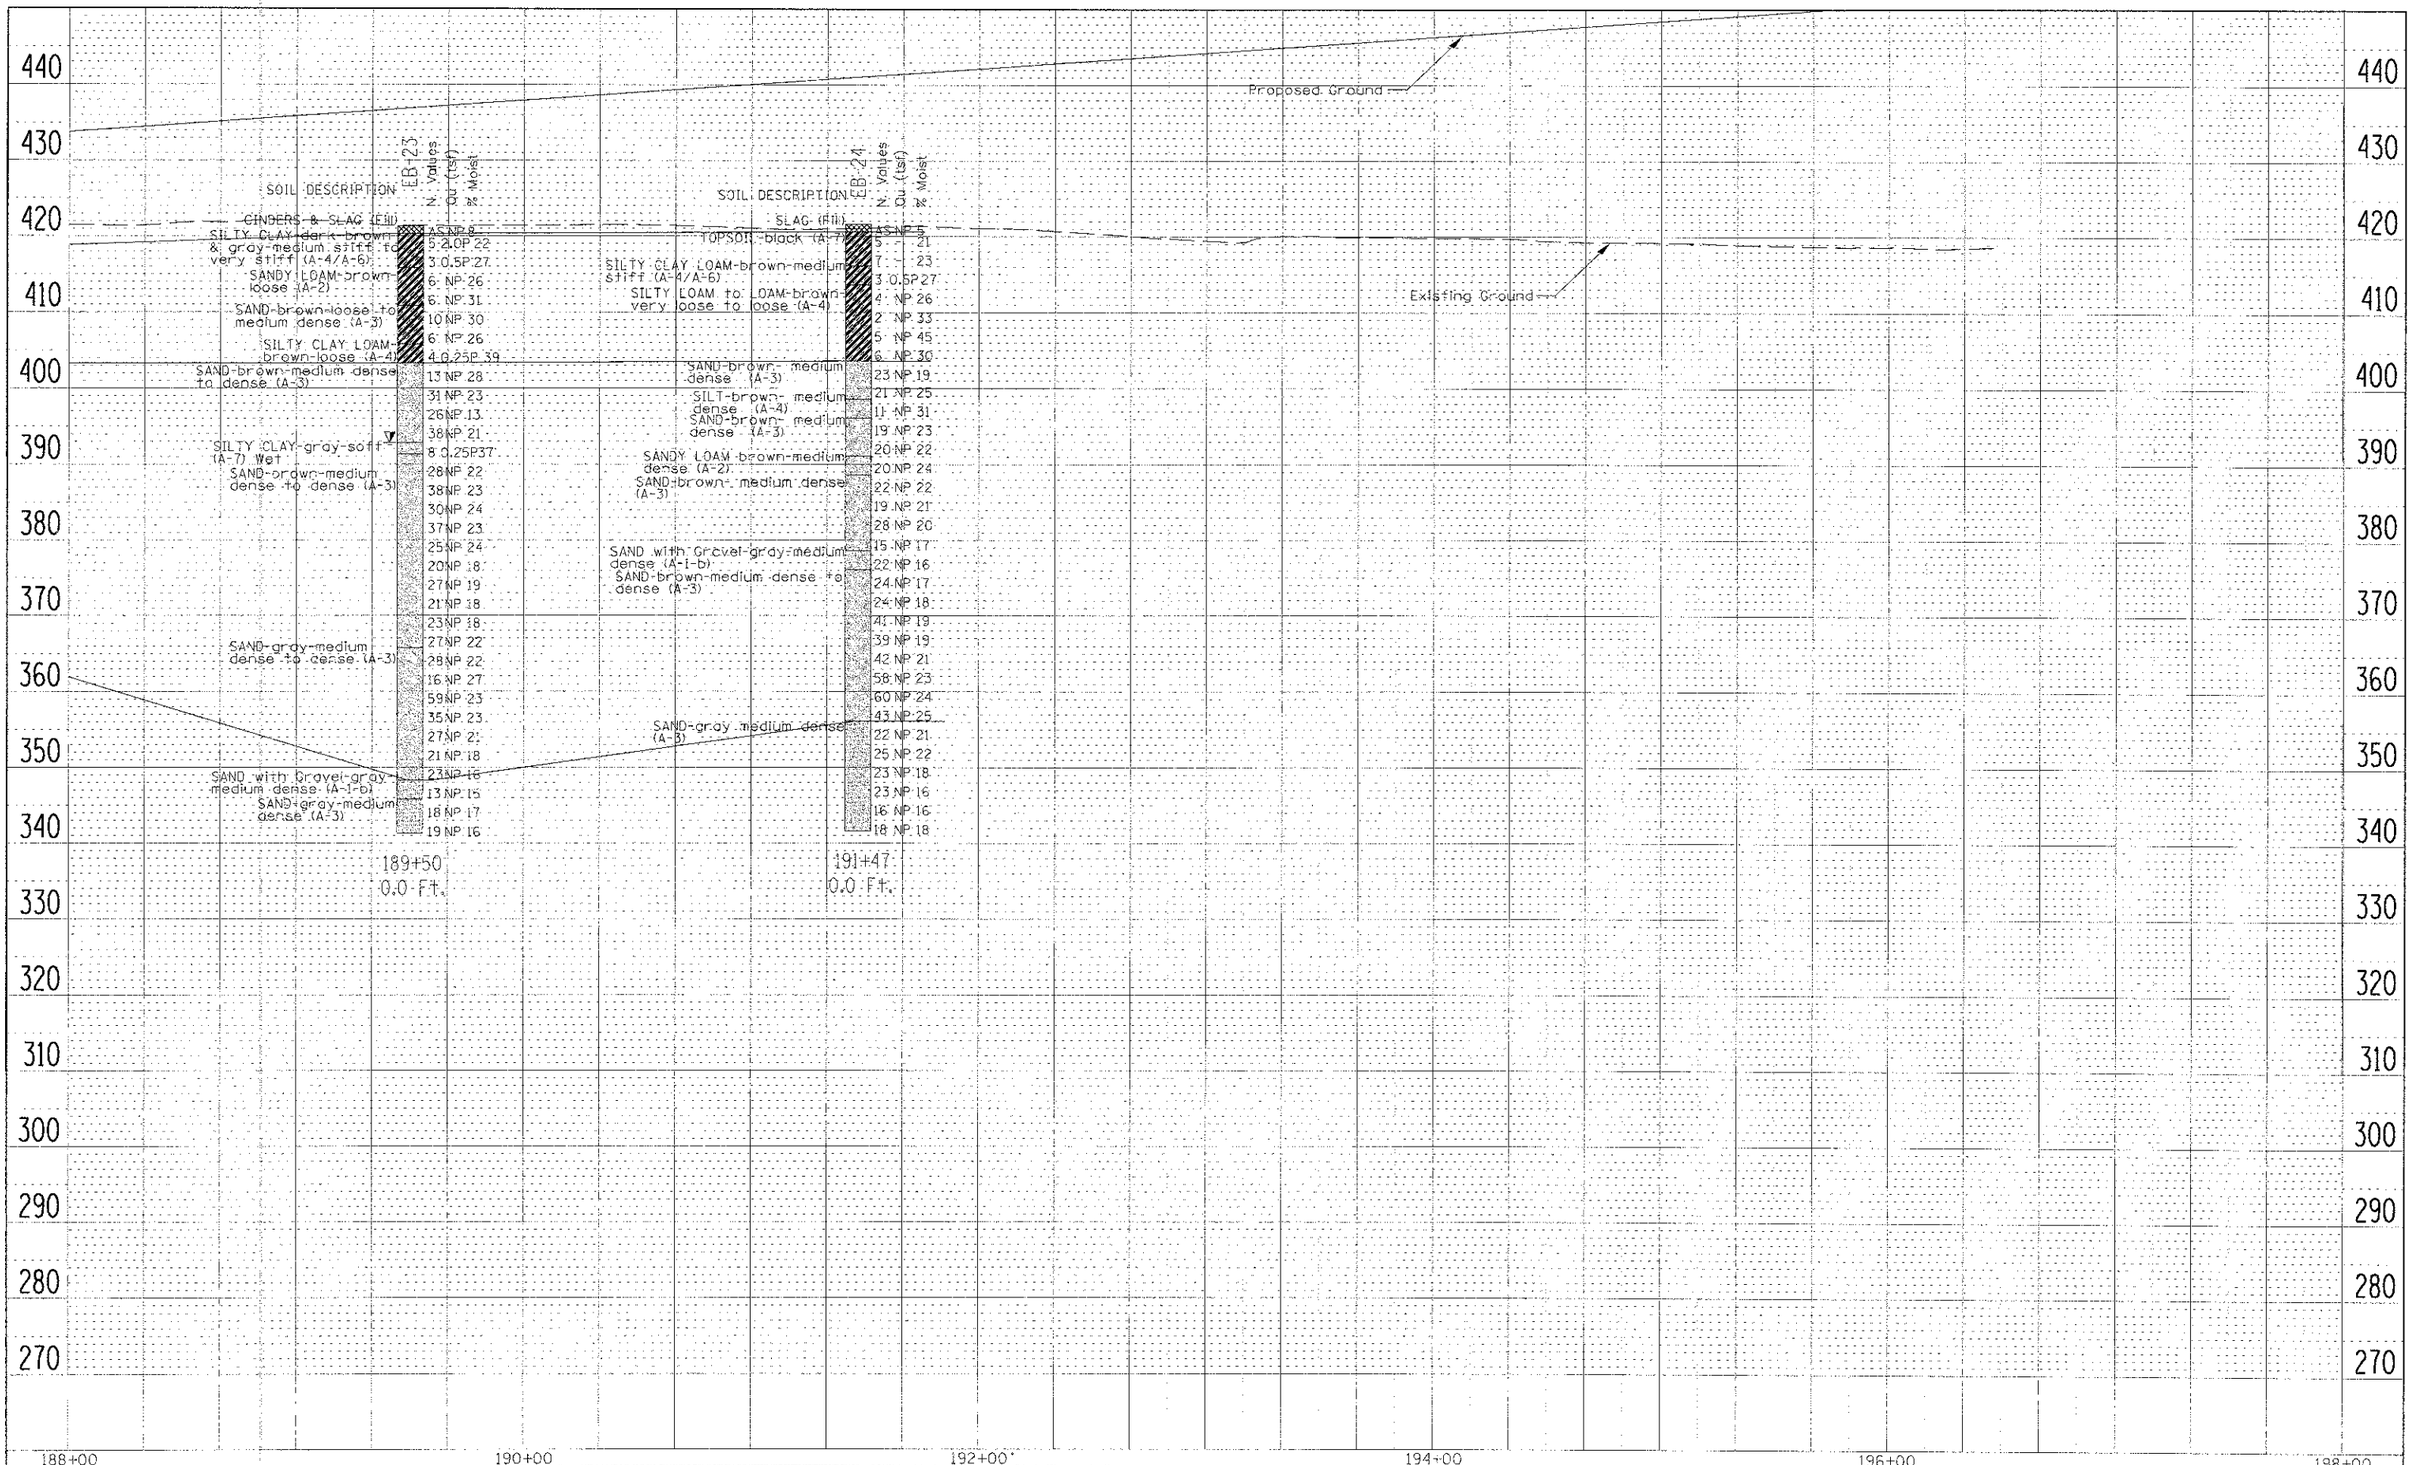

FILE NAME = $FILEL$	USER NAME = $USER$	DESIGNED - TSR	REVISED - SMS 5/27/2010	STATE OF ILLINOIS DEPARTMENT OF TRANSPORTATION	SOIL PROFILE	F.A.I. RTE.	SECTION	COUNTY	TOTAL SHEETS / SHEET NO.
		DRAWN - TSR	REVISED -			70	82-1R	ST. CLAIR	294 / 109
	PLOT SCALE = $SCALE$	CHECKED - MGM	REVISED -					CONTRACT NO. 76C43	
	PLOT DATE = $DATE$	DATE 06/01/2009	REVISED -		SCALE: SHEET NO. 7 OF 7 SHEETS STA. 188+00 TO STA. 198+00			ILLINOIS FED. AID PROJECT	