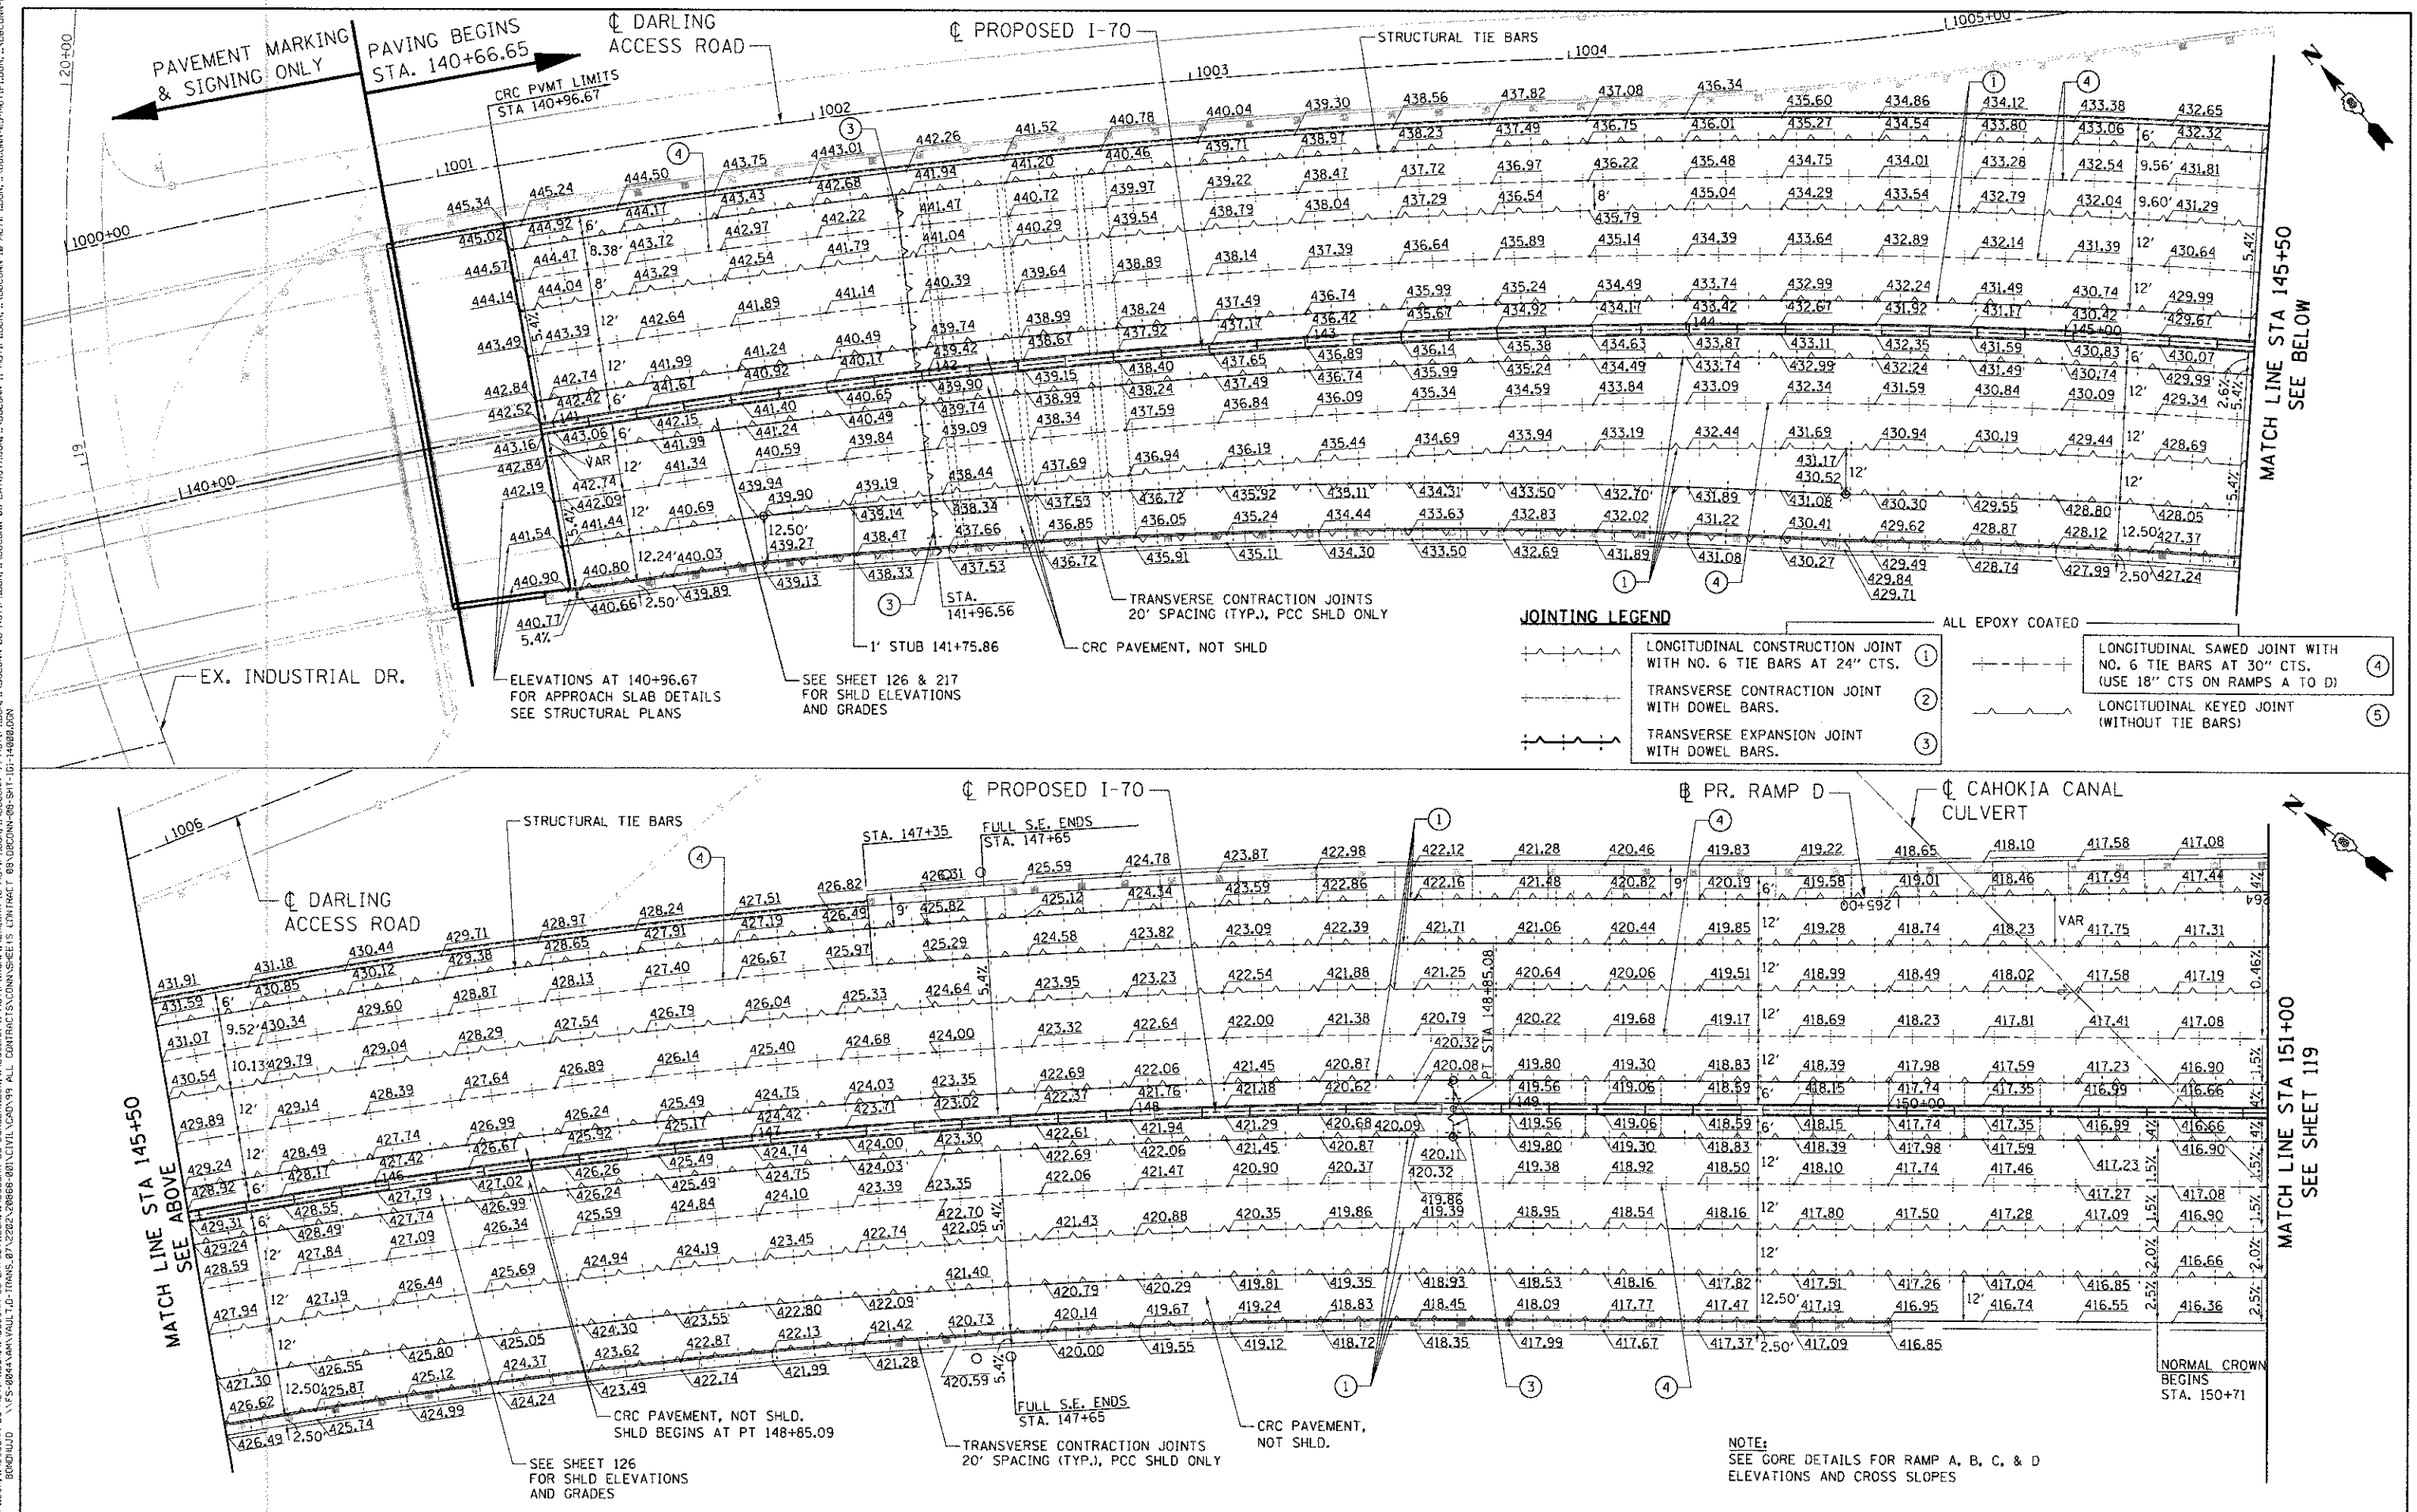

FILE NAME = $FILEL$	USER NAME = $USERS$	DESIGNED - JB	REVISED -
		DRAWN - MDN	REVISED -
	PLOT SCALE = $SCALE$	CHECKED - ACL	REVISED -
	PLOT DATE = $DATE$	DATE - 06/29/12	REVISED -

TENG — TENG & ASSOCIATES, INC. ENGINEERS/ARCHITECTS/PLANNERS CHICAGO, ILLINOIS

STATE OF ILLINOIS
DEPARTMENT OF TRANSPORTATION
I-70 CONNECTION

I-70 PAVEMENT ELEVATION PLANS
STA. 140+96.67 TO STA. 151+00

SCALE: 1"=20' | SHEET NO. 1 OF 5 SHEETS | STA. | TO STA.

F.A.P. RTE.	SECTION	COUNTY	TOTAL SHEETS	SHEET NO.
998	82-1R	ST. CLAIR	294	118
		CONTRACT NO. 76C43		
FED. ROAD DIST. NO.	ILLINOIS	FED. AID PROJECT		

D:\DGCONN-99-MOTIFLOGN,..\DGCONN-88-MOTIFLOGN,..\DGCONN-88-LAYOUTLOGN,..\DGCONN-08-LAYOUTLOGN,..\DGCONN-08-BORGERLOGN,..\DGCONN-11-MOTIFLOGN,..\DGCONN-18-MOTIFLOGN,..\DGCONN-65-MOTIFLOGN,..\DGCONN-99-MOTIFLOGN,..\DGCONN-88-MOTIF