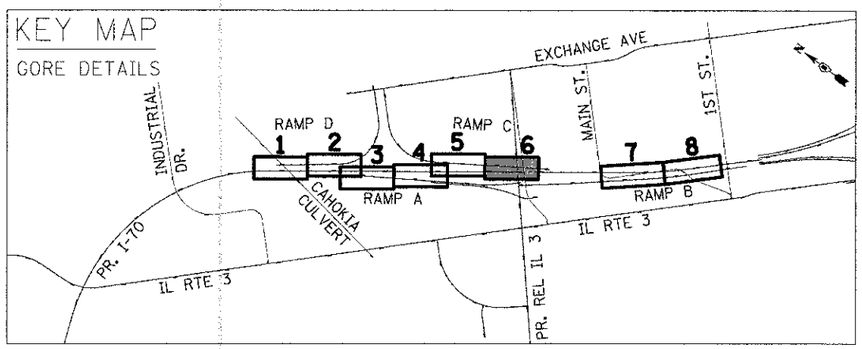

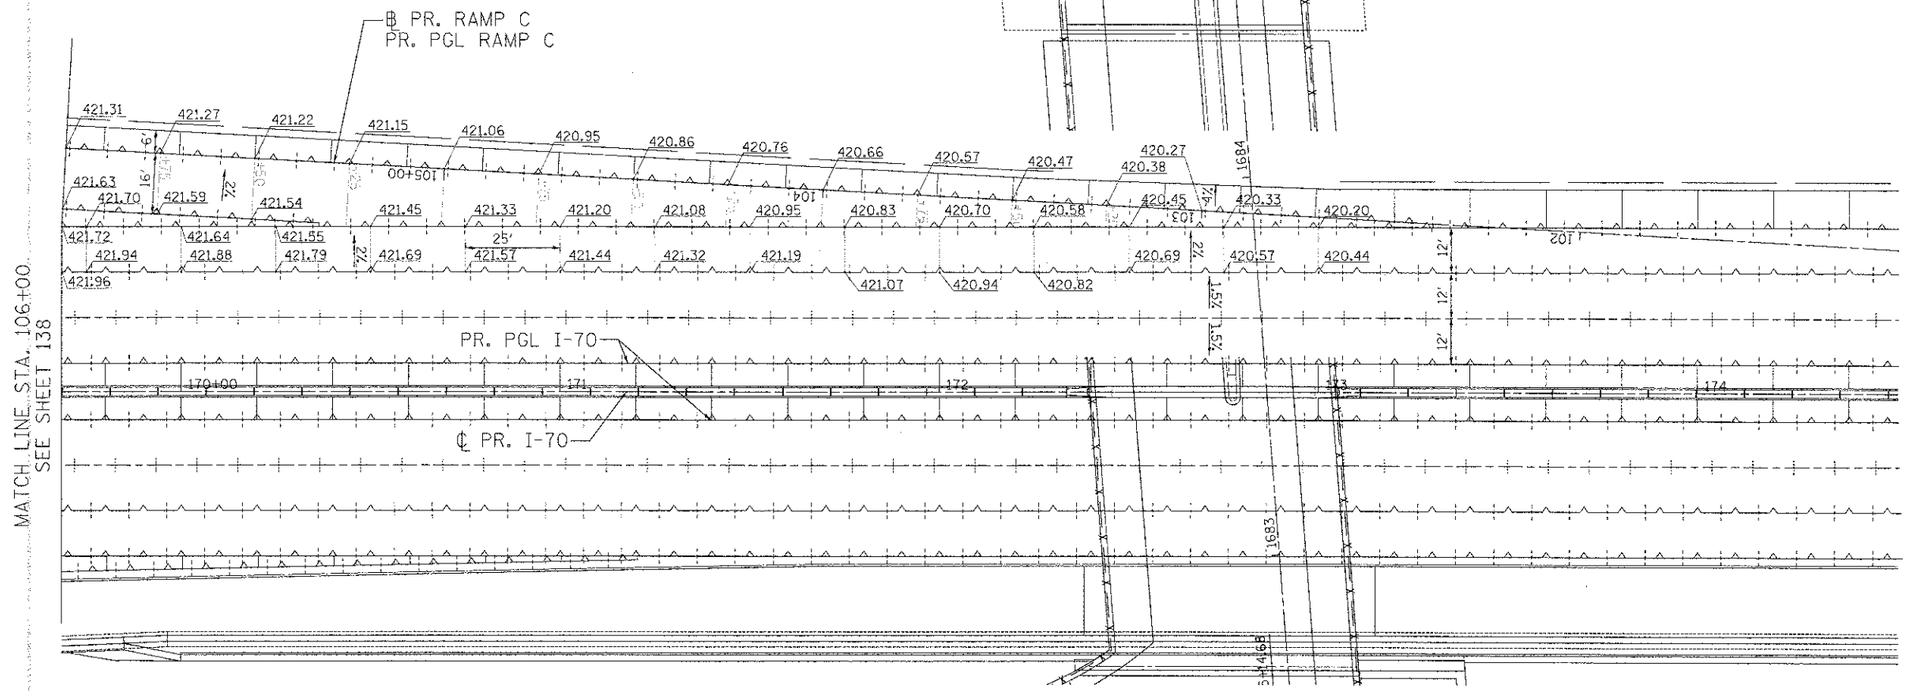

JOINTING LEGEND

ALL EPOXY COATED

LONGITUDINAL CONSTRUCTION JOINT WITH NO. 6 TIE BARS AT 24" CTS. (1)	LONGITUDINAL SAWED JOINT WITH NO. 6 TIE BARS AT 30" CTS. (USE 18" CTS ON RAMPS A TO D) (4)
TRANSVERSE CONTRACTION JOINT WITH DOWEL BARS. (2)	LONGITUDINAL KEYED JOINT (WITHOUT TIE BARS) (5)
TRANSVERSE EXPANSION JOINT WITH DOWEL BARS. (3)	

LIN ENGINEERING, LTD.
Consulting Engineers
Springfield, Illinois
Westmont, Illinois

USER NAME = @USER@	DESIGNED - SEW	REVISED -	
	DRAWN - SEW	REVISED -	
PLOT SCALE = @SCALE@	CHECKED - ST	REVISED -	
PLOT DATE = @DATE@	DATE - 06/29/2012	REVISED -	

STATE OF ILLINOIS
DEPARTMENT OF TRANSPORTATION
I-70 CONNECTION

PROPOSED I-70 AND RAMP C
GORE DETAILS

SCALE: 1"=20' | SHEET NO. 6 OF 8 SHEETS | STA. 106+00 TO STA. 103+00

F.A.P. RTE.	SECTION	COUNTY	TOTAL SHEETS	SHEET NO.
998	82-1R	ST. CLAIR	294	139
		CONTRACT NO. 76C43		
FED. ROAD DIST. NO.	ILLINOIS	FED. AID PROJECT		

@@@ref_list_name@@@
@@@