SIGN SUPPORT SPECIAL DETAIL

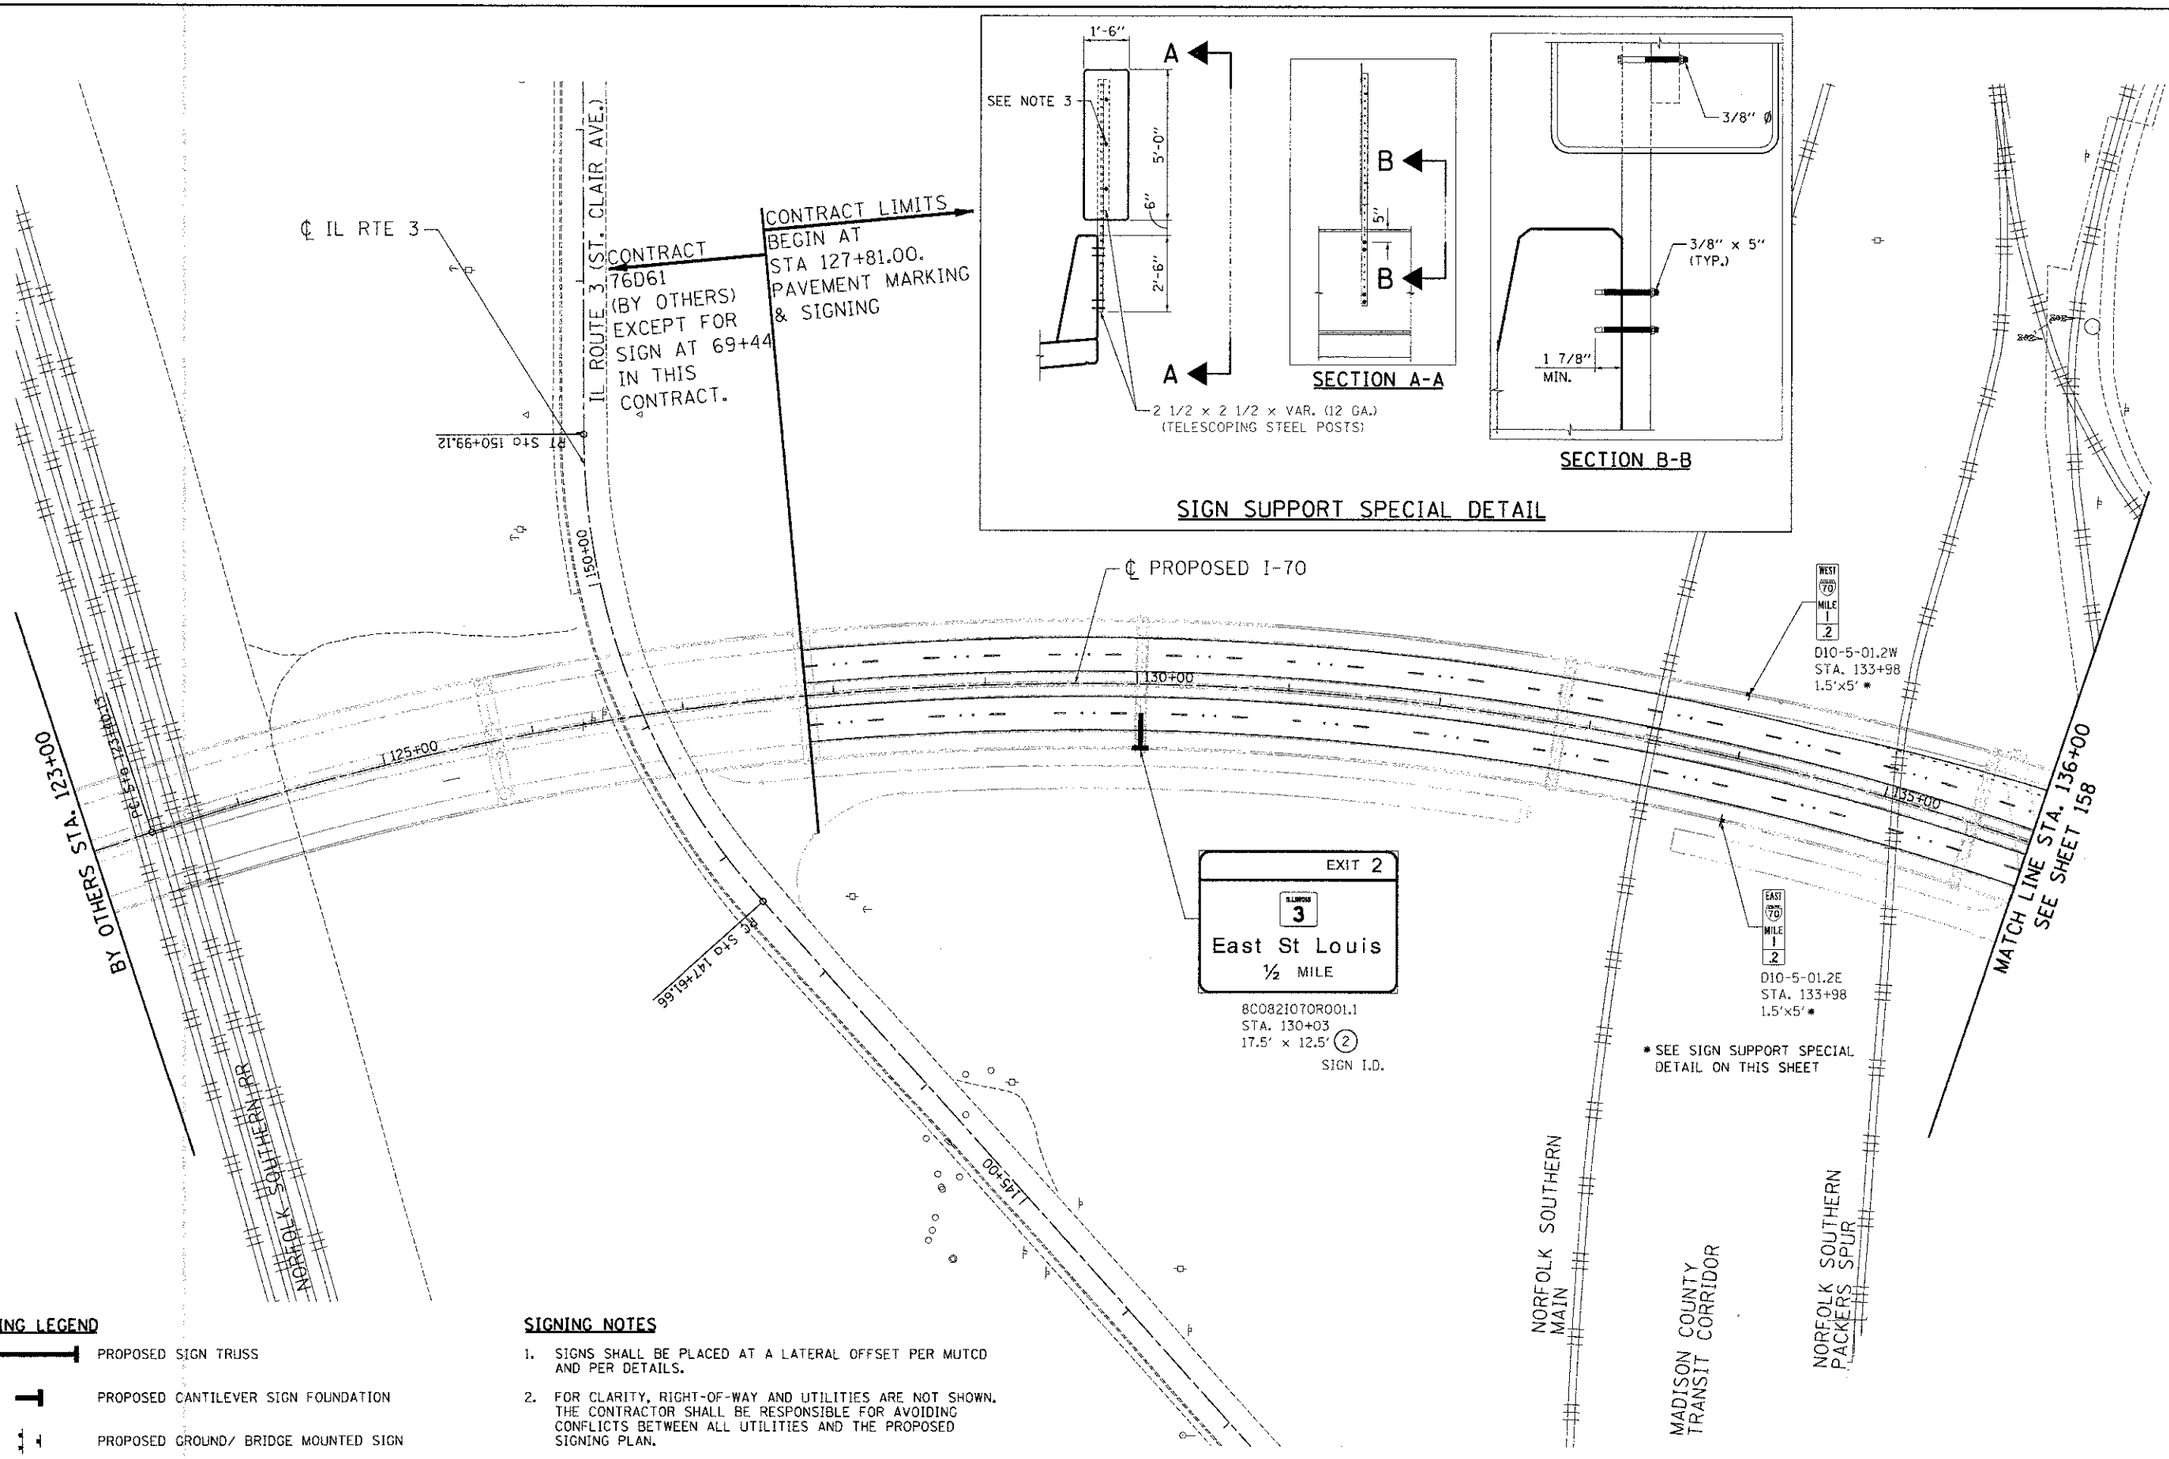

* SEE SIGN SUPPORT SPECIAL DETAIL ON THIS SHEET

SIGNING LEGEND

- PROPOSED SIGN TRUSS
- PROPOSED CANTILEVER SIGN FOUNDATION
- PROPOSED GROUND/ BRIDGE MOUNTED SIGN
- EXISTING GROUND SIGN

SIGNING NOTES

1. SIGNS SHALL BE PLACED AT A LATERAL OFFSET PER MUTCD AND PER DETAILS.
2. FOR CLARITY, RIGHT-OF-WAY AND UTILITIES ARE NOT SHOWN. THE CONTRACTOR SHALL BE RESPONSIBLE FOR AVOIDING CONFLICTS BETWEEN ALL UTILITIES AND THE PROPOSED SIGNING PLAN.
3. COORDINATE SIZE AND LOCATION OF SIGN MOUNTING HOLES WITH SIGN PANEL DETAILS.

FILE NAME = $FILEL$	USER NAME = $USER$	DESIGNED - JB	REVISED -
		DRAWN - JB	REVISED -
TENG TENG & ASSOCIATES, INC. ENGINEERS/ARCHITECTS/PLANNERS CHICAGO, ILLINOIS	PLOT SCALE = $SCALE$	CHECKED - ACL	REVISED -
	PLOT DATE = $DATE$	DATE - 06/29/12	REVISED -

STATE OF ILLINOIS
DEPARTMENT OF TRANSPORTATION
I-70 CONNECTION

PROPOSED I-70
SIGNING PLAN
STA. 123+00 TO STA. 136+00

SCALE: 1"=50' | SHEET NO. 2 OF 9 SHEETS | STA. | TO STA.

F.A.P. RTE.	SECTION	COUNTY	TOTAL SHEETS	SHEET NO.
998	82-1R	ST. CLAIR	294	157
		CONTRACT NO. 76C43		
FED. ROAD DIST. NO.	ILLINOIS	FED. AID PROJECT		

..\DBCONN-99-MOTIFLDGN ..\DBCONN-88-BORDERLDGN ..\DBCONN-05-MOTIFLDGN ..\DBCONN-11-MOTIFLDGN ..\DBCONN-06-LEGENDJDGN
6-27-2012 9:45:11 BDNGIUJG \\FS-0044\VAH\VAULT\D-TRANS_07\2282\28868-001\CIVIL\CAD\99 ALL CONTRACTS\CONN\SHEETS CONTRACT 76C43 (BY OTHERS) EXCEPT FOR SIGN AT 69+44 IN THIS CONTRACT.DGN