SIGN DETAIL
1:100

5
SIGN I.D.

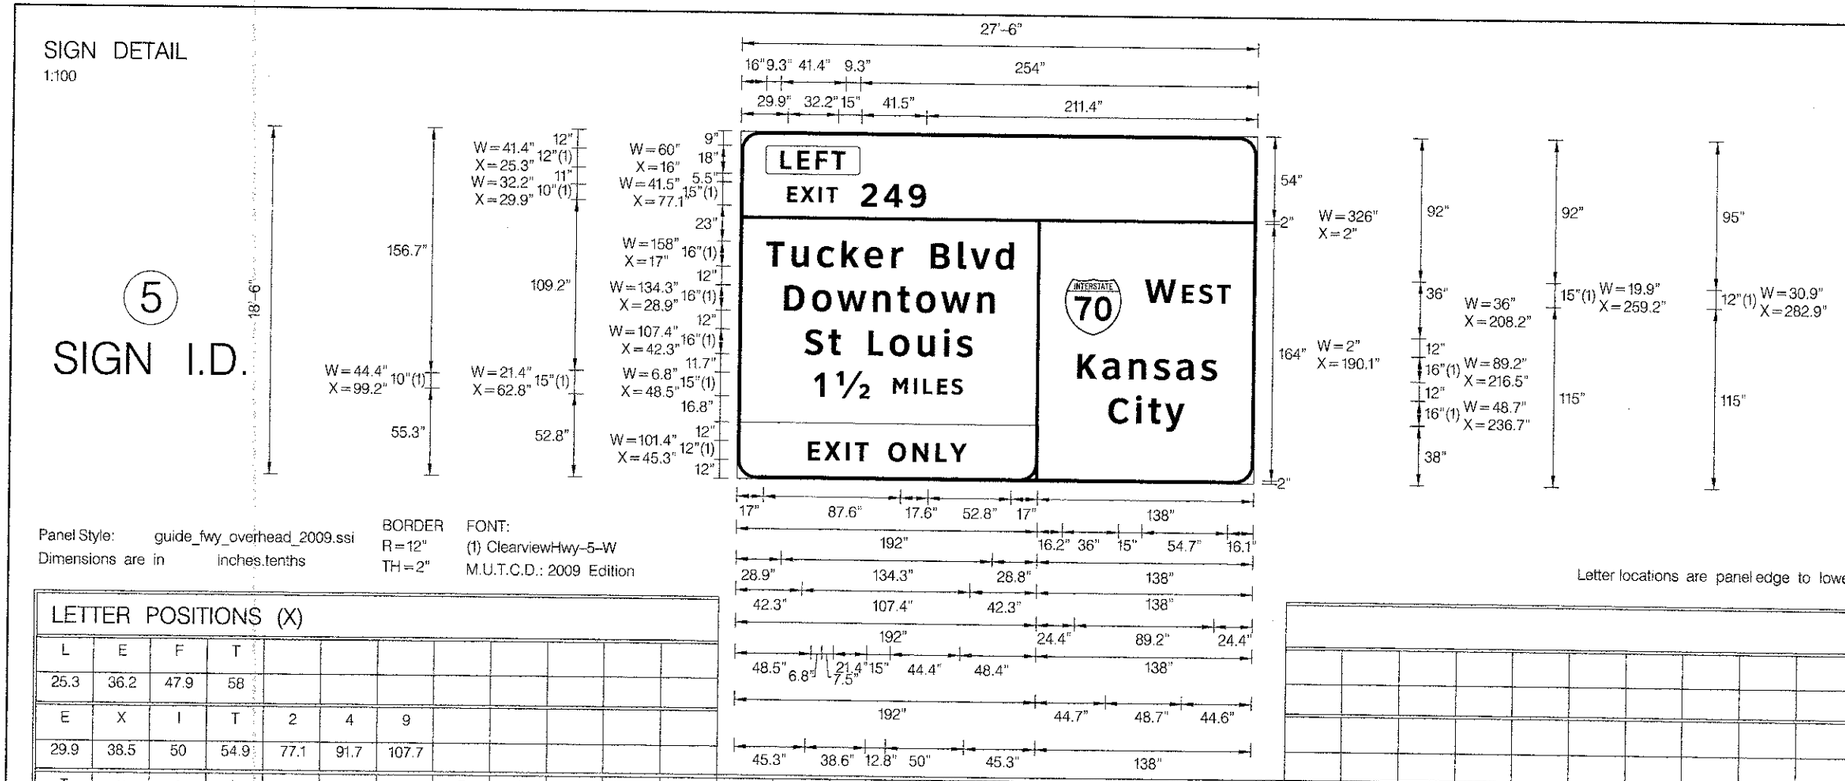

STR. NUMBER	8S082I070R001.5
WIDTH x HGHT.	27'-6" x 18'-6"
BORDER WIDTH	2"
CORNER RADIUS	12"
MOUNTING	Overhead
BACKGROUND	TYPE: ZZ Retro Reflective
	COLOR: Color 24 /Color 9
LEGEND/BORDER	TYPE: ZZ Retro Reflective
	COLOR: Color 240 /Color 100

/Color 218/Color 100

SYMBOL	ROT	X	Y	WID	HT
M1_1	0	208.2	94	36	36

Panel Style: guide_fwy_overhead_2009.ssi
Dimensions are in inches.tenths

BORDER
R=12"
TH=2"

FONT:
(1) ClearviewHwy-5-W
M.U.T.C.D.: 2009 Edition

Letter locations are panel edge to lower left corner

LETTER POSITIONS (X)

L	E	F	T								
25.3	36.2	47.9	58								
E	X	I	T	2	4	9					
29.9	38.5	50	54.9	77.1	91.7	107.7					
T	u	c	k	e	r		B	l	v	d	
17	33.3	49.6	65.1	80	97.2	104.6	122.2	139.8	147.7	163.4	
W	E	S	T								
259.2	282.9	293.7	305.2								
D	o	w	n	t	o	w	n				
28.9	46.7	62.8	85.6	101.2	113.2	129.3	152.1				
S	t		L	o	u	i	s				
42.3	57.4	65.3	83.1	96.8	114.6	131.3	139.4				
K	a	n	s	a	s						
216.5	232.5	249.5	265.4	279.8	295.5						
1	12	M	I	L	E	S					
48.5	62.8	99.2	112.4	118.3	127.4	136.4					
C	i	t	y								
236.7	254.2	262.1	272.9								
E	X	I	T		O	N	L	Y			
45.3	55.6	69.3	75.3	83.9	96.7	112.1	126.8	136.1			

LENGTH	SERIES/SIZE
41.4	ClearviewHwy-5-W 12
88.7	ClearviewHwy-5-W 10,15
158	ClearviewHwy-5-W 1613
54.7	ClearviewHwy-5-W 15,12
134.3	ClearviewHwy-5-W 1613
107.4	ClearviewHwy-5-W 1613
89.2	ClearviewHwy-5-W 1613
95.1	ClearviewHwy-5-W 15,10
48.7	ClearviewHwy-5-W 1613
101.4	ClearviewHwy-5-W 12

Kaskaskia Engineering Group, LLC

USER NAME = $USER$	DESIGNED - SMS	REVISED -
FILE NAME = $FILE$	DRAWN - RJO	REVISED -
PLOT SCALE = $SCALE$	CHECKED - LDC	REVISED -
PLOT DATE = $DATE$	DATE - 06/29/12	REVISED -

STATE OF ILLINOIS
DEPARTMENT OF TRANSPORTATION
I-70 CONNECTION

SIGN PANEL DETAILS

SCALE: | SHEET NO. 5 OF 14 SHEETS | STA. | TO STA.

F.A.P. RTE.	SECTION	COUNTY	TOTAL SHEETS	SHEET NO.
998	82-1R	ST. CLAIR	294	170
		CONTRACT NO. 76C43		
FED. ROAD DIST. NO.	ILLINOIS	FED. AID PROJECT		

$$$$ref_list_none$$$$ $$$$dgn_none$$$$ $$$$user$$ $$$$date_time$$$$