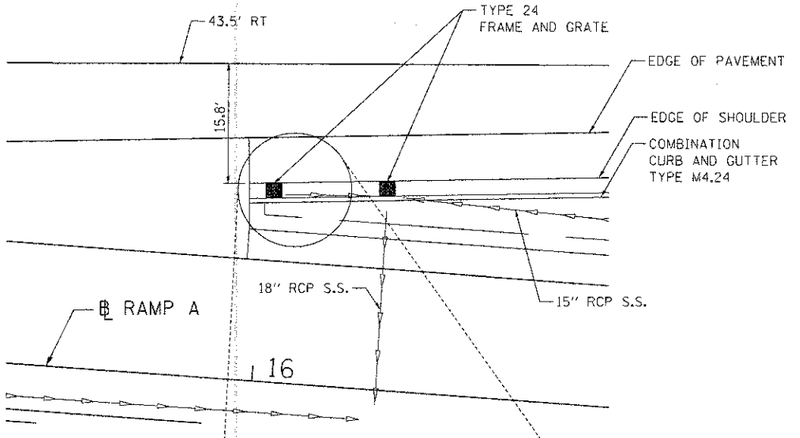

GUTTER TRANSITION
PLAN VIEW

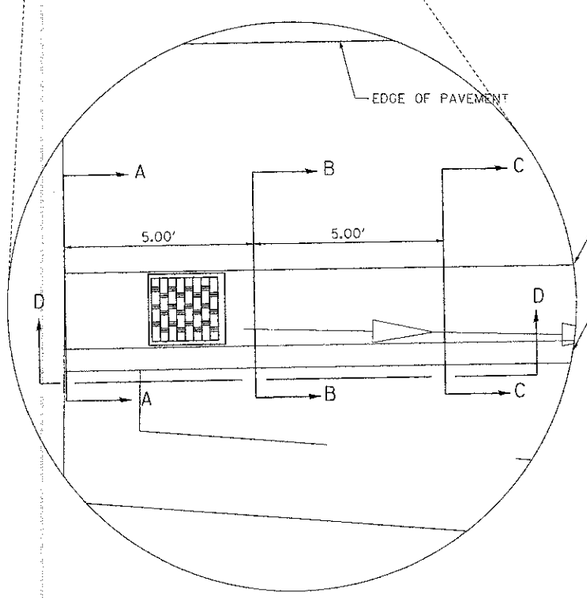

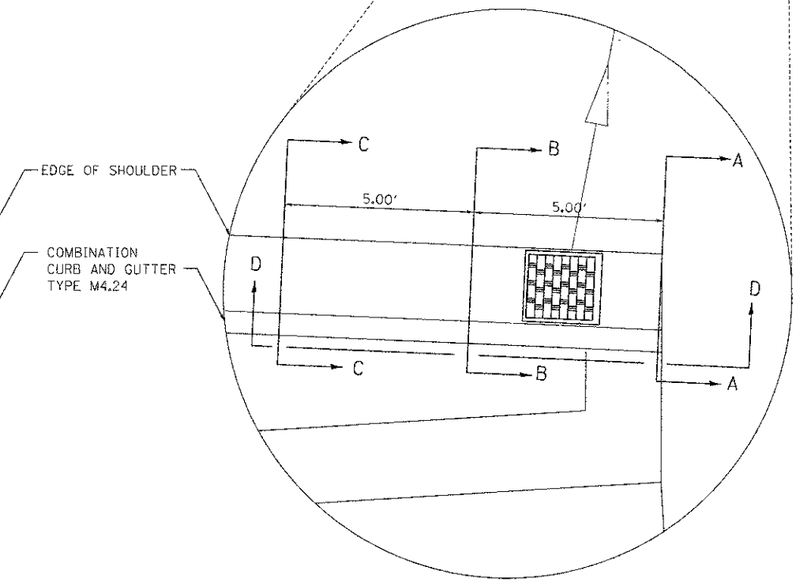

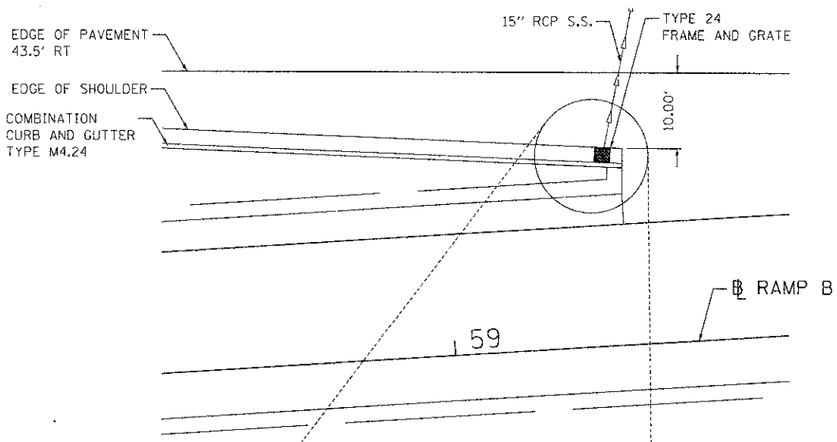

GUTTER TRANSITION
PLAN VIEW

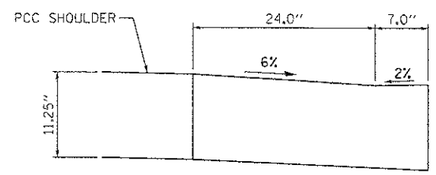

SECTION A - A

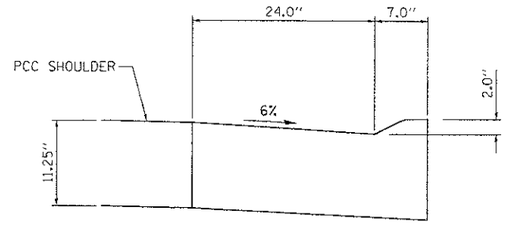

SECTION B - B

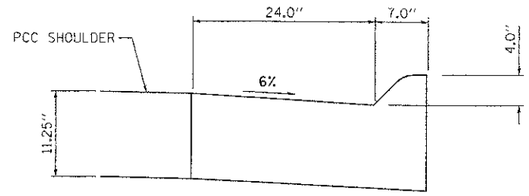

SECTION C - C

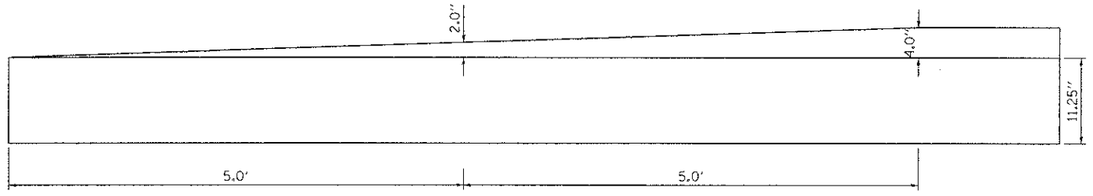

SECTION D - D

BACK OF CURB

NOTE:
GUTTER TRANSITION TO BE PAID FOR AS
COMBINATION CONCRETE CURB AND GUTTER, TYPE M-4.24

FILE NAME = $FILE$	USER NAME = $USER$	DESIGNED - JB	REVISED -
		DRAWN - JFS	REVISED -
TENG TENG & ASSOCIATES, INC. ENGINEERS/ARCHITECTS/PLANNERS CHICAGO, ILLINOIS	PLOT SCALE = $SCALE$	CHECKED - ACL	REVISED -
	PLOT DATE = $DATE$	DATE - 06/29/12	REVISED -

STATE OF ILLINOIS
DEPARTMENT OF TRANSPORTATION
I-70 CONNECTION

GUTTER TRANSITION DETAIL

SCALE: N.T.S. | SHEET NO. 8 OF 8 SHEETS | STA. | TO STA.

F.A.P. RTE.	SECTION	COUNTY	TOTAL SHEETS	SHEET NO.
998	82-1R	ST. CLAIR	294	221
		CONTRACT NO. 76C43		
FED. ROAD DIST. NO.	ILLINOIS	FED. AID PROJECT		

..\DBCONN-88-BDRDETAILS.DGN ..\DBCONN-88-MOTIF1.DGN ..\DBCONN-99-MOTIF1.DGN ..\DBCONN-88-MOTIF1.DGN ..\DBCONN-11-MOTIF1.DGN ..\DBCONN-99-MOTIF1.DGN ..\DBCONN-88-MOTIF1.DGN ..\DBCONN-11-MOTIF1.DGN ..\DBCONN-88-MOTIF1.DGN ..\DBCANN-99-MOTIF1.DGN ..\DBCONN-11-MOTIF
6-27-2012, 10:08:22 BDWEKJJO \\FS-8044\AM\VAULTJD-TRANS.07\2202\20868-001\CIVIL\CAD\99 ALL CONTRACTS\CONN\SHEETS CONTRACT 08\DETAILS\CONN-11-MOTIF..\DBCONN-11-MOTIF..\DBCONN-99-MOTIF..\DBCONN-88-SHT-PVTDETAIL&.DGN