FINAL SURVEY	BY	DATE
SURVEYED		
PLOTTED		
NOTE BOOK		
TEMPLATE		
AREAS		
NO.	AREAS CHECKED	

NOTE:
RAMP SECTION IS DRAWN PERPENDICULAR TO MAINLINE ALIGNMENT (TYPICAL)

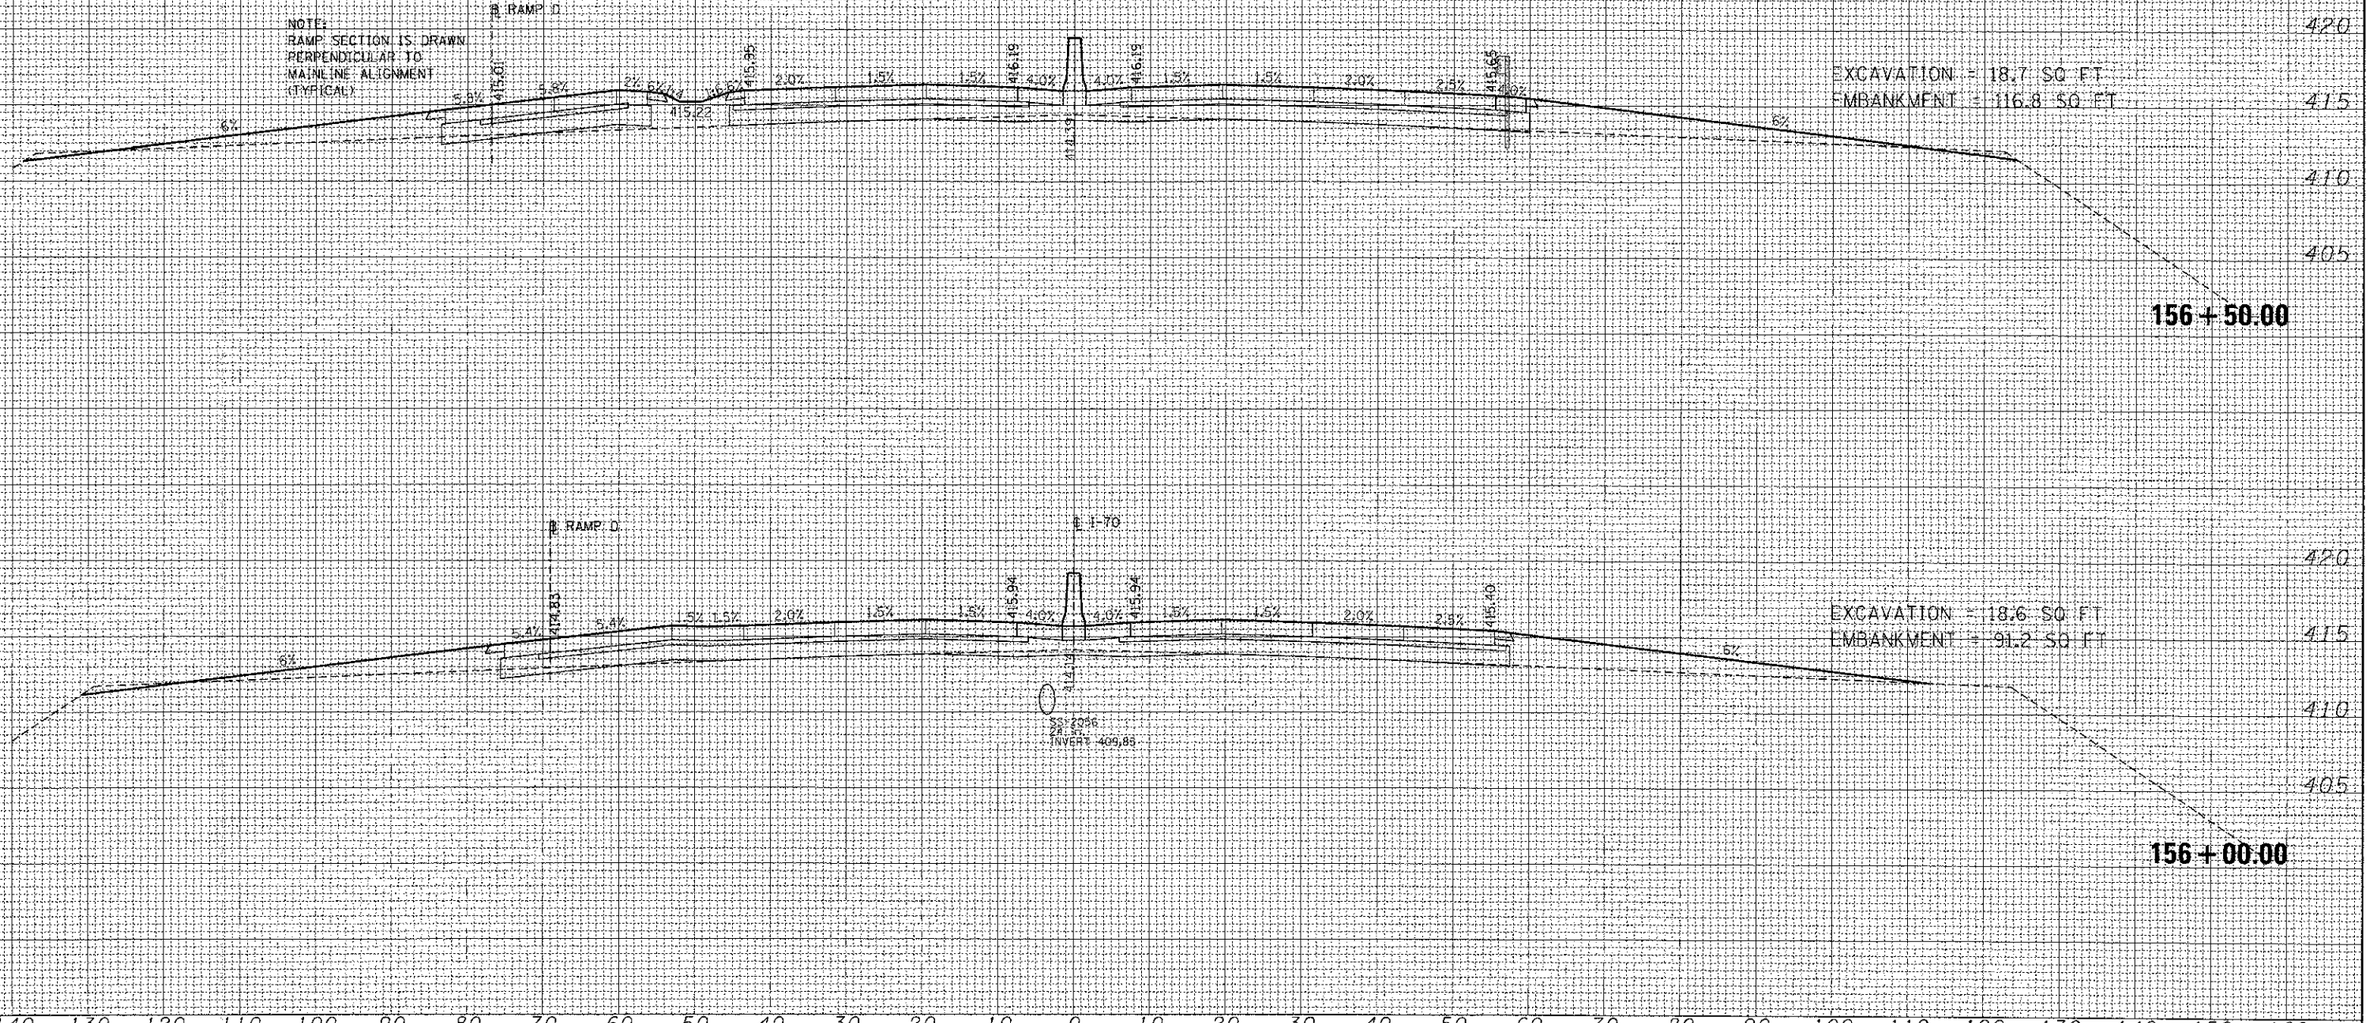

ORIGINAL SURVEY	BY	DATE
SURVEYED		
PLOTTED		
NOTE BOOK		
TEMPLATE		
AREAS		
NO.	AREAS CHECKED	

FILE NAME = #FILEL#	USER NAME = #USER#	DESIGNED - JB	REVISED -
		DRAWN - AG	REVISED -
	PLOT SCALE = #SCALE#	CHECKED - ACL	REVISED -
	PLOT DATE = #DATE#	DATE - 06/29/12	REVISED -

STATE OF ILLINOIS
DEPARTMENT OF TRANSPORTATION

CROSS SECTIONS
INTERSTATE 70

SCALE: | SHEET NO. OF SHEETS | STA. 156+00.00 TO STA. 156+50.00

F.A. RTE.	SECTION	COUNTY	TOTAL SHEETS	SHEET NO.
	82-1R		294	251
		CONTRACT NO. 76C43		
	ILLINOIS FED. AID PROJECT			