ORIGINAL SURVEY	NO.	BY	DATE
NOTE BOOK			
SURVEYED			
PLOTTED			
TEMPLATE			
AREAS			
AREAS CHECKED			

FINAL SURVEY	NO.	BY	DATE
NOTE BOOK			
SURVEYED			
PLOTTED			
TEMPLATE			
AREAS			
AREAS CHECKED			

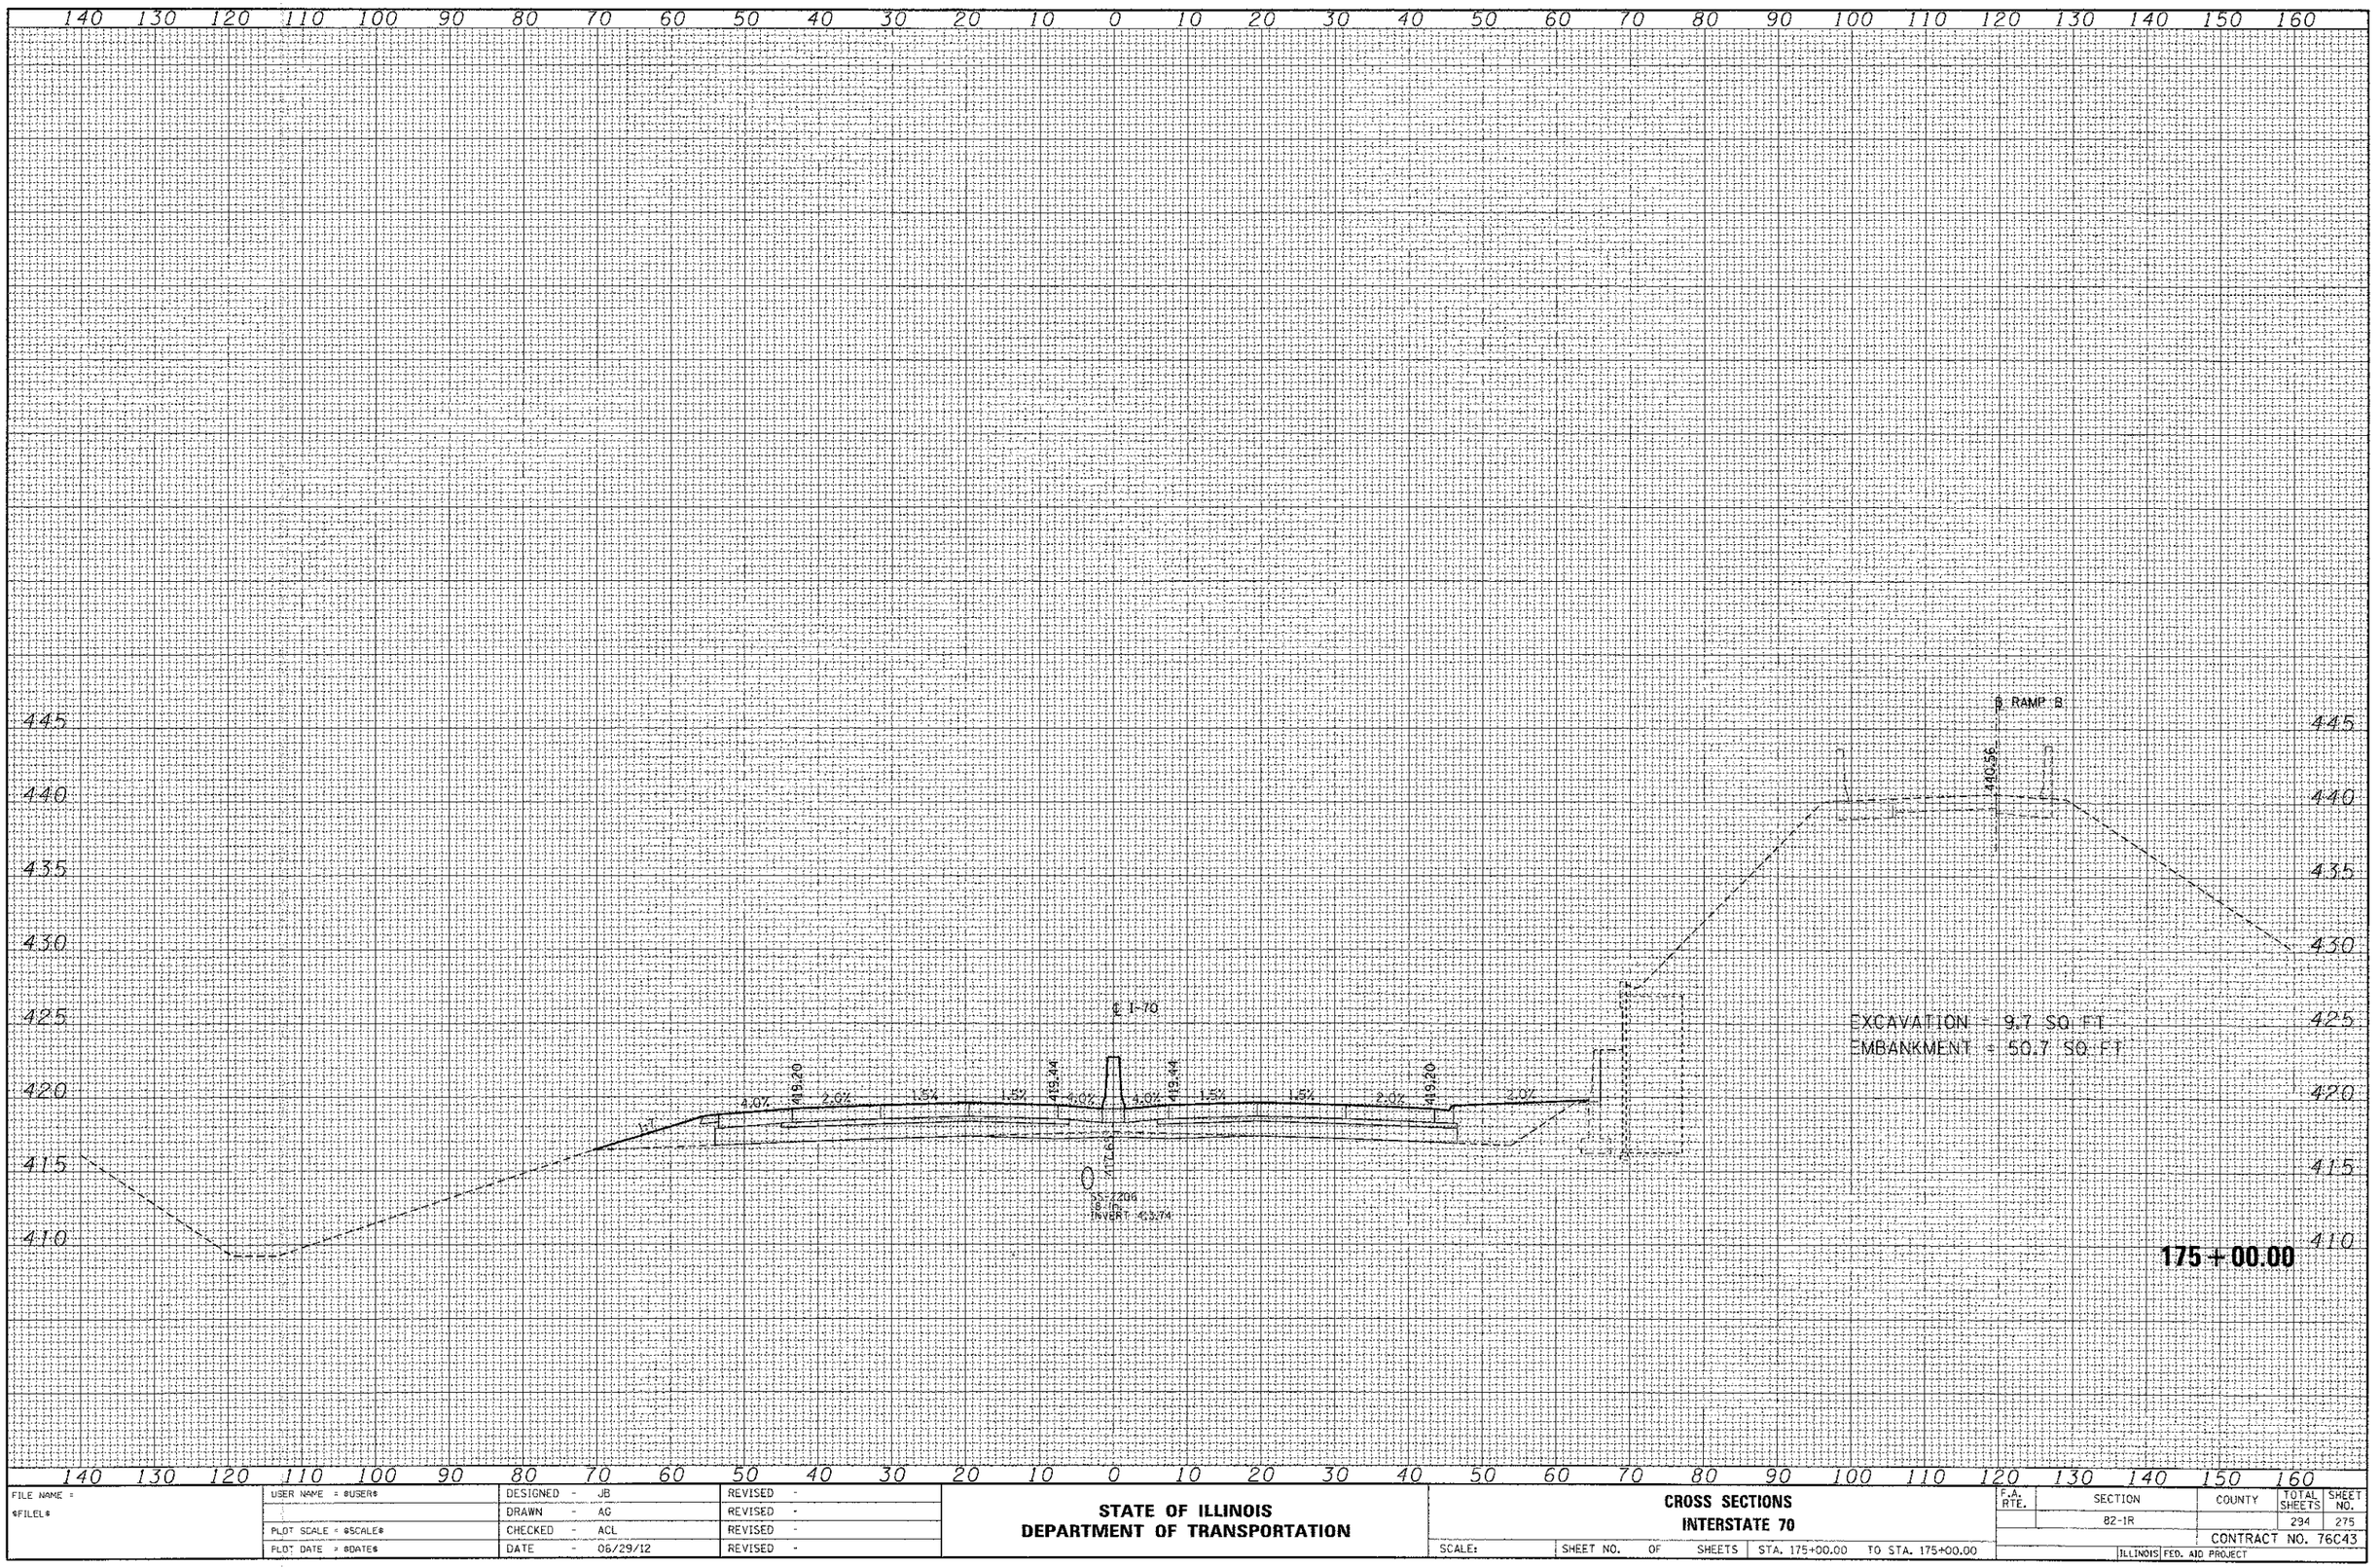

FILE NAME = ®FILE®	USER NAME = ®USER®	DESIGNED - JB	REVISED -
		DRAWN - AG	REVISED -
	PLOT SCALE = ®SCALE®	CHECKED - ACL	REVISED -
	PLOT DATE = ®DATE®	DATE - 06/29/12	REVISED -

STATE OF ILLINOIS
DEPARTMENT OF TRANSPORTATION

CROSS SECTIONS
INTERSTATE 70

SCALE: | SHEET NO. OF SHEETS | STA. 175+00.00 TO STA. 175+00.00

F.A. RTE.	SECTION	COUNTY	TOTAL SHEETS	SHEET NO.
	82-1R		294	275
			CONTRACT NO. 76C43	
	ILLINOIS FED. AID PROJECT			