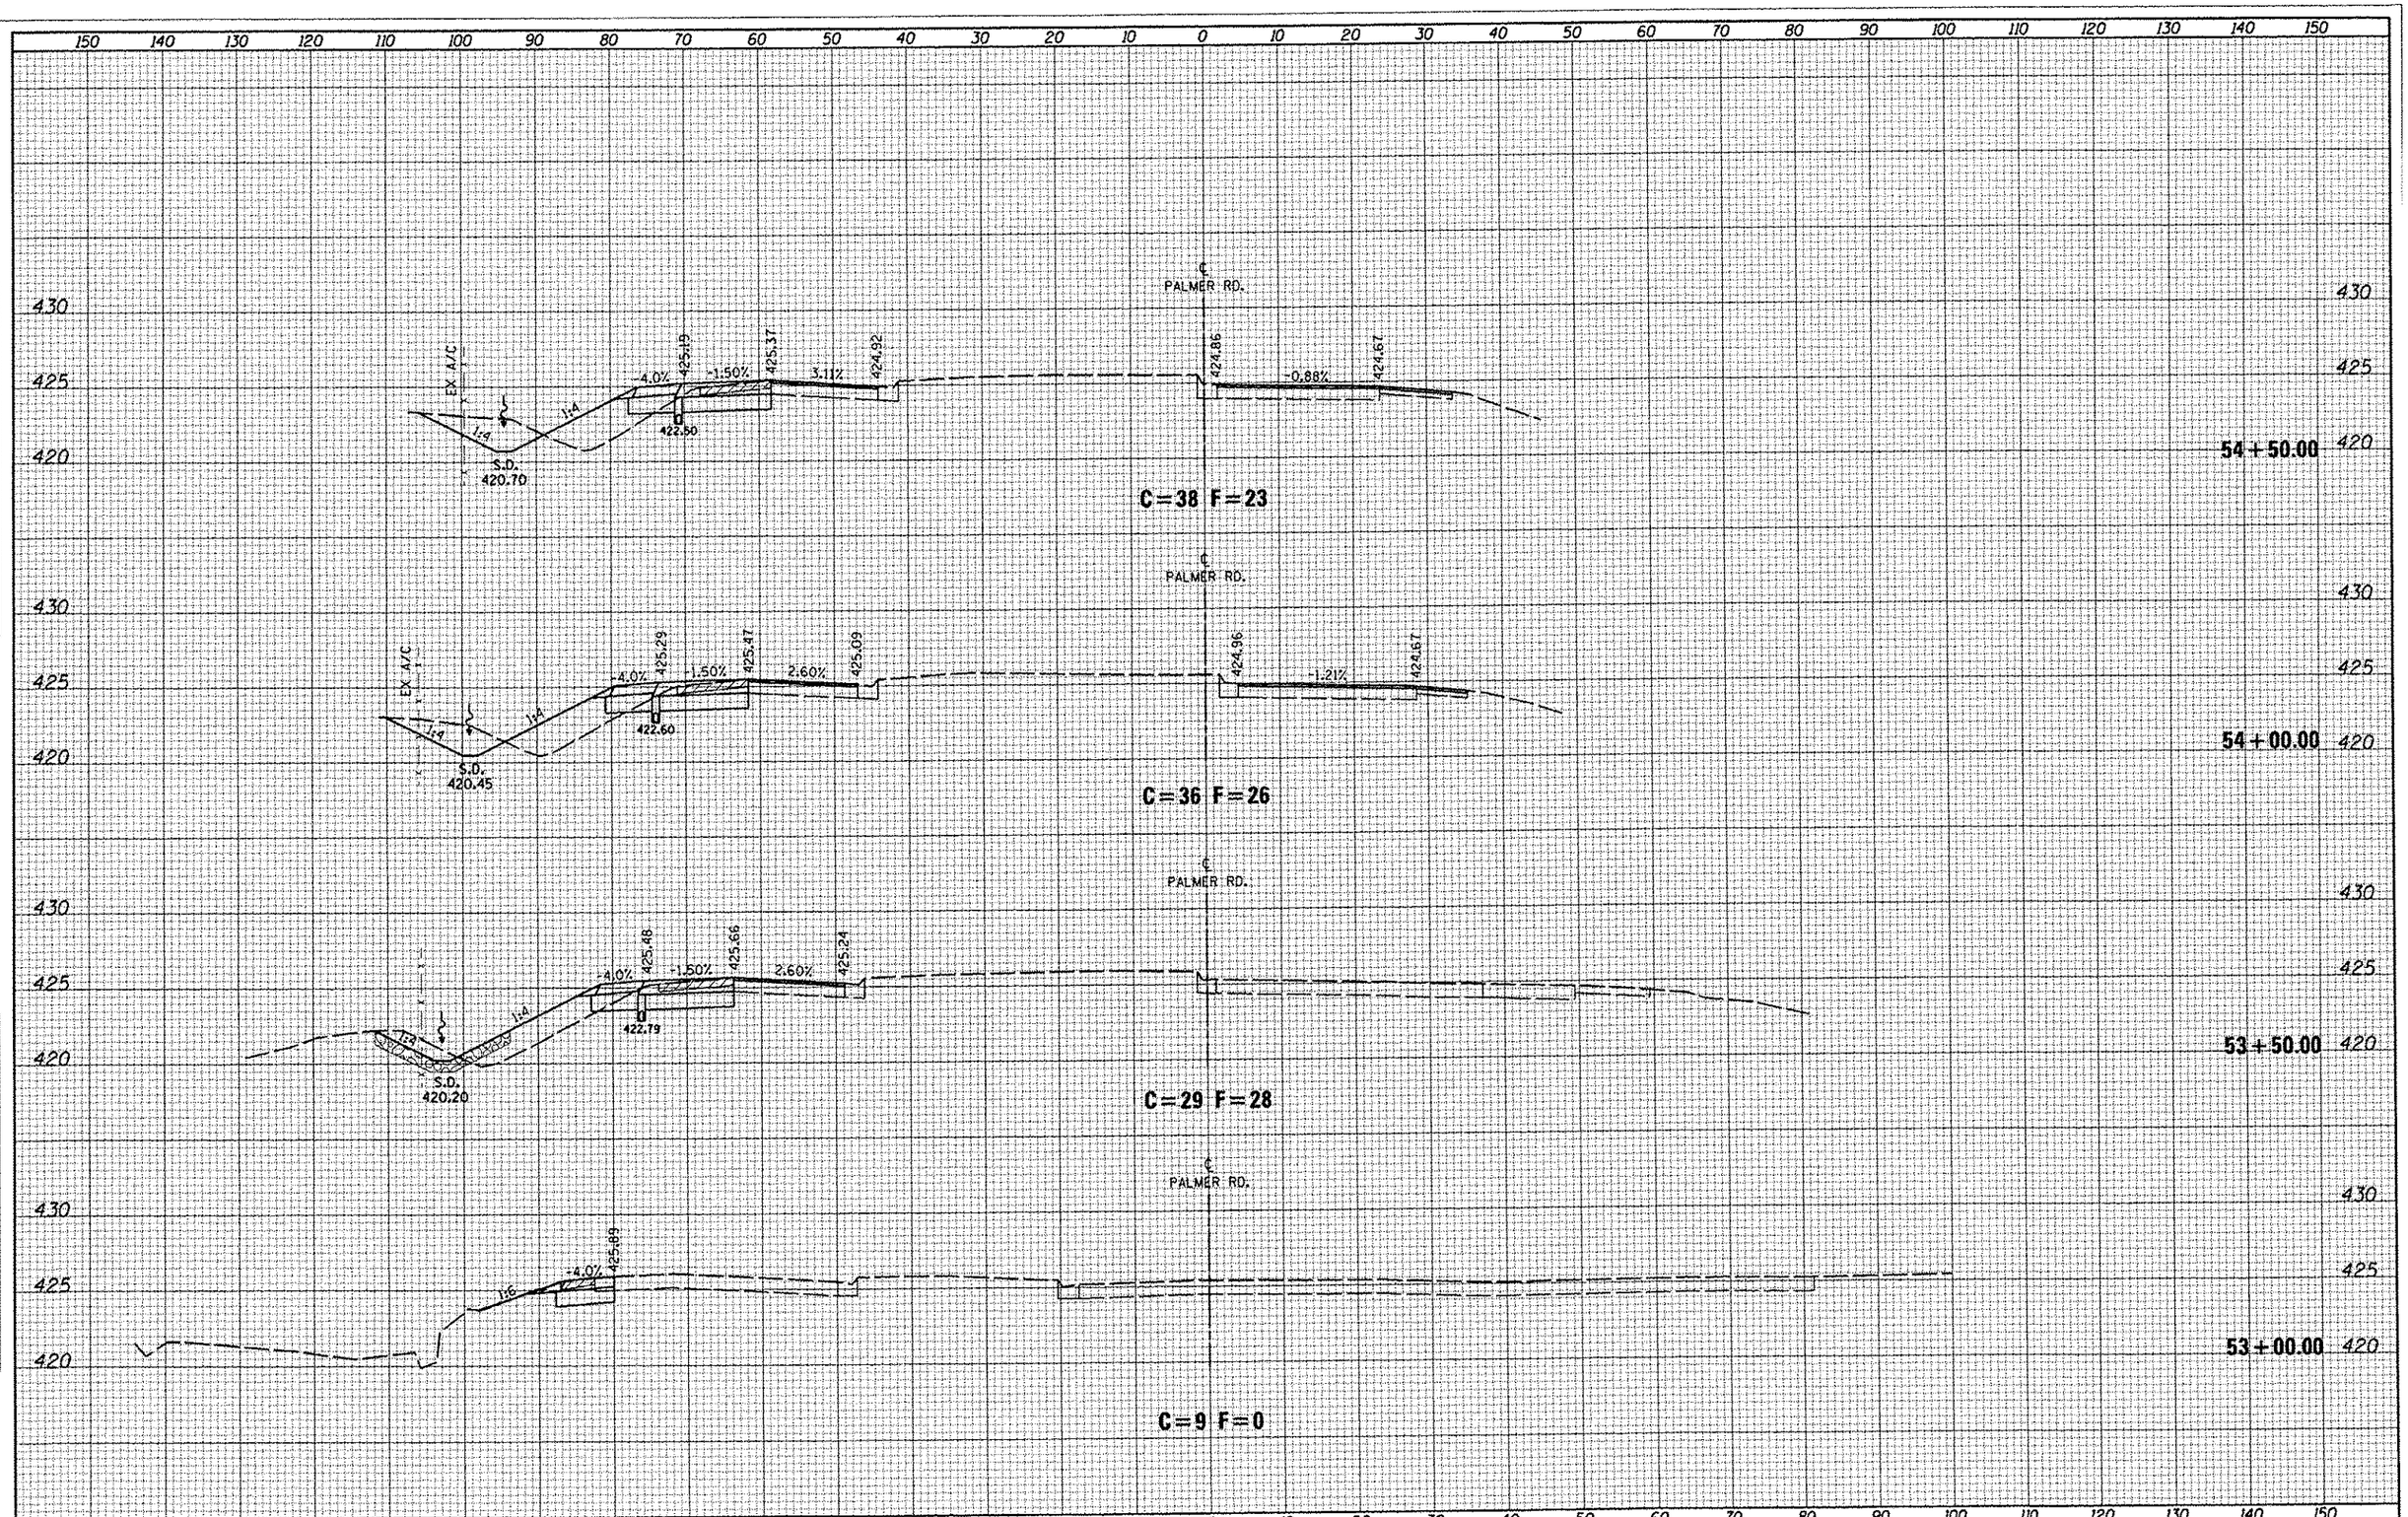

FILE NAME = D810006-sht-xs-palmer.dgn	USER NAME = default	DESIGNED -	REVISED -
	PLOT TIME = 4:25:04 PM	DRAWN -	REVISED -
	PLOT SCALE = 20.0000 ' / IN.	CHECKED -	REVISED -
	PLOT DATE = 7/17/2012	DATE -	REVISED -

STATE OF ILLINOIS
DEPARTMENT OF TRANSPORTATION

PALMER ROAD
CROSS SECTION SHEETS

SCALE: 1"=10' | SHEET 01 OF 04 SHEETS | STA. 53+00.00 TO STA. 54+50.00

F.A.U RTE.	SECTION	COUNTY	TOTAL SHEETS	SHEET NO.
9300	10-00048-01-PV	MONROE	33	25

CONTRACT NO. 97505

ILLINOIS FED. AID PROJECT

FINAL SURVEY	BY	DATE
NOTE BOOK	SURVEYED	
	PLOTTED	
	TEMPLATE	
	AREAS	
NO.	AREAS CHECKED	

ORIGINAL SURVEY	BY	DATE
NOTE BOOK	SURVEYED	
	PLOTTED	
	TEMPLATE	
	AREAS	
NO.	AREAS CHECKED	