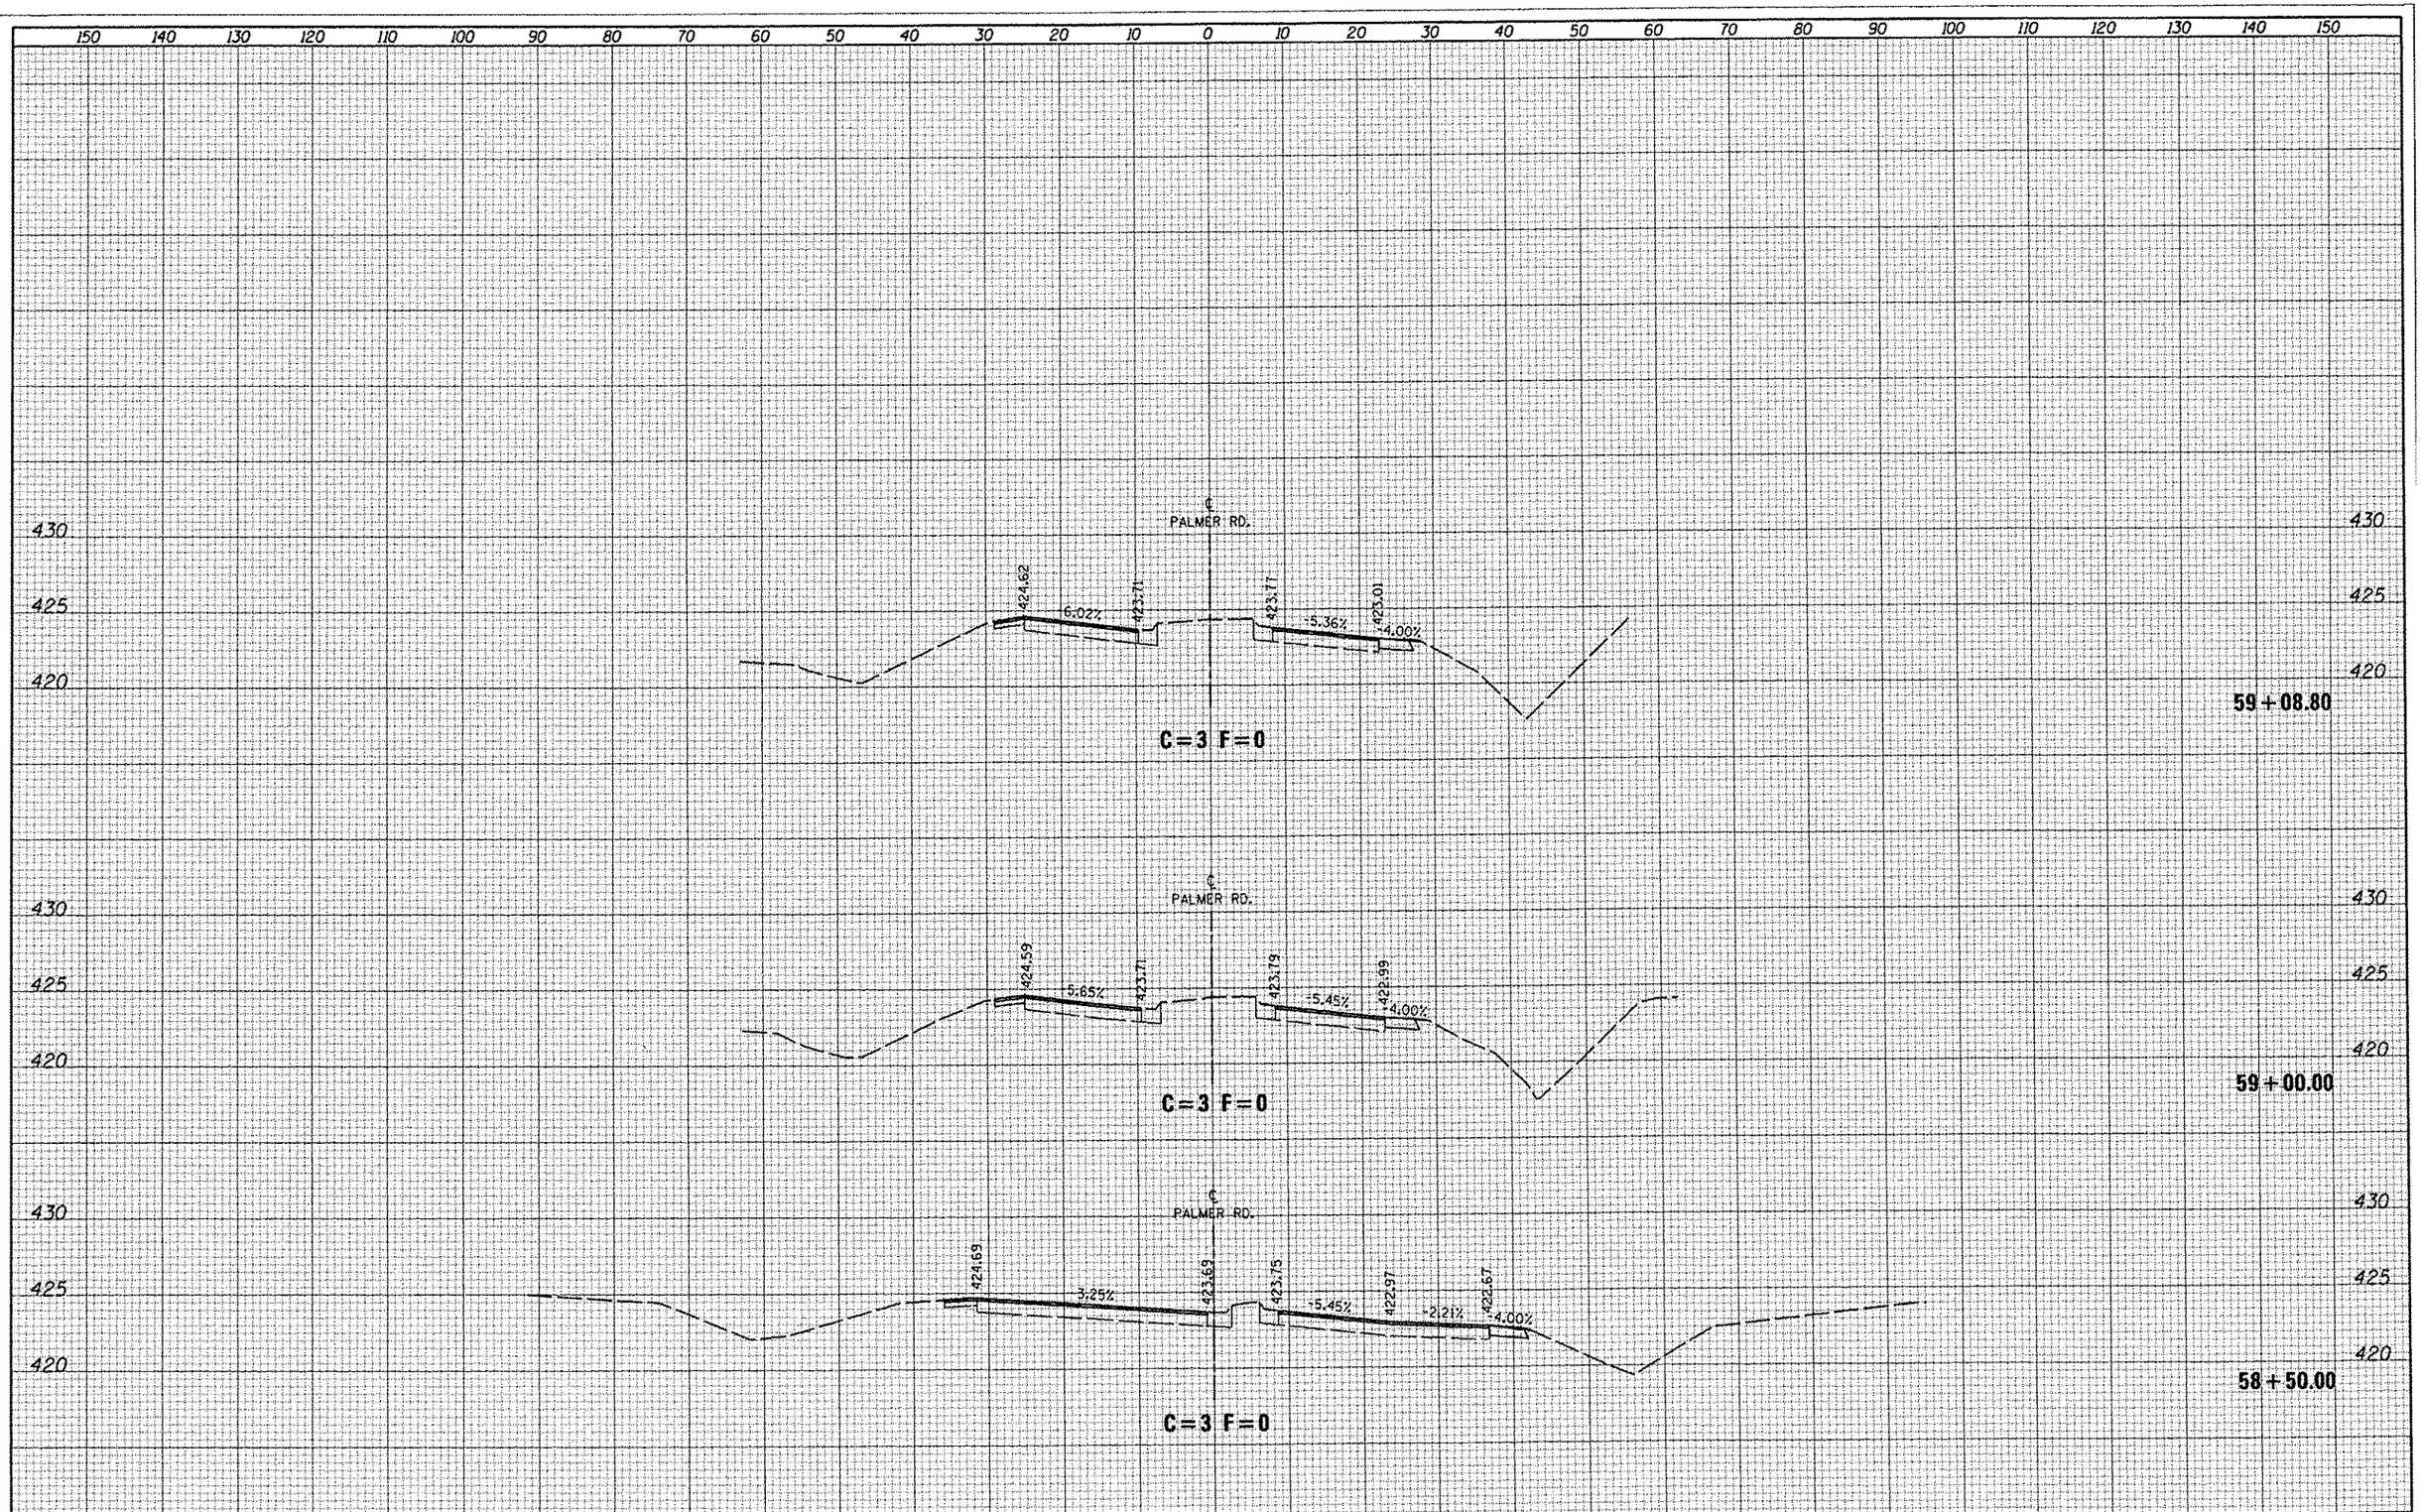

FINAL SURVEY	BY	DATE
SURVEYED		
PLOTTED		
TEMPLATE		
AREAS		
AREAS CHECKED		
NOTE BOOK NO.		

ORIGINAL SURVEY	BY	DATE
SURVEYED		
PLOTTED		
TEMPLATE		
AREAS		
AREAS CHECKED		
NOTE BOOK NO.		

FILE NAME = D810086-sht-xs-palmer.dgn	USER NAME = default	DESIGNED -	REVISED -
	PLOT TIME = 4:06:25 PM	DRAWN -	REVISED -
	PLOT SCALE = 20.0000 ' / IN.	CHECKED -	REVISED -
	PLOT DATE = 7/17/2012	DATE -	REVISED -

STATE OF ILLINOIS
DEPARTMENT OF TRANSPORTATION

PALMER ROAD
CROSS SECTION SHEETS

SCALE: 1"=10' | SHEET 04 OF 04 SHEETS | STA. 58+50.00 TO STA. 59+08.80

F.A.U RTE.	SECTION	COUNTY	TOTAL SHEETS	SHEET NO.
9300	10-00048-01-PV	MONROE	33	28

CONTRACT NO. 97505

ILLINOIS FED. AID PROJECT