| F.A.I. RTE. | SECTION | COUNTY | TOTAL SHEETS | SHEET NO. |
|---|---|---|---|---|
| 90/94 | * | COOK | 247 | 41 |
| STA. 1365+00 | | TO STA. 3386+00 | | |
| FED. ROAD DIST. NO. 1 | ILLINOIS | FED. AID PROJECT | | |
| 60A63 | * (1919.15, 2021-922 PT1 & PT2) R-2 | | | |

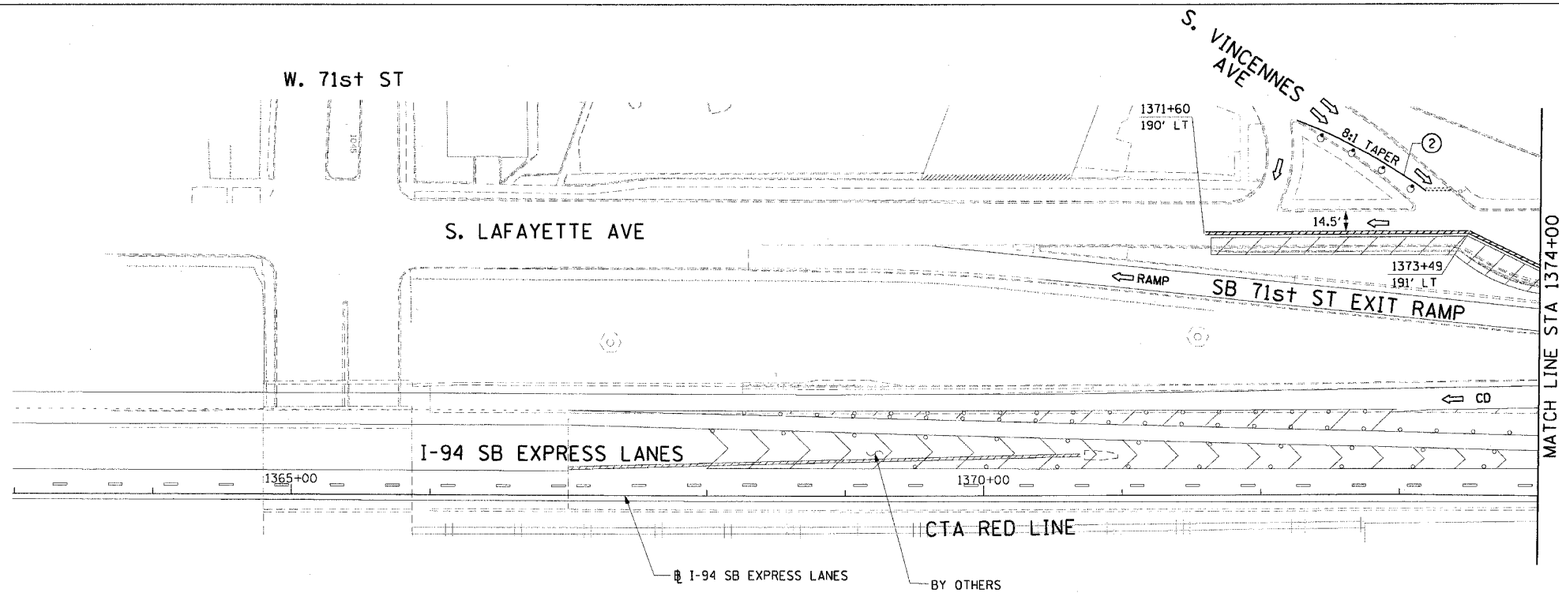


LEGEND:

| | |
|---|---|
| 1 ⇨ | LANE NUMBER AND DIRECTION OF TRAFFIC |
| | WORK AREA |
| | TEMPORARY PAVEMENT |
| | IMPACT ATTENUATORS, TEMPORARY (NON-REDIRECTIVE), TEST LEVEL 3 |
| | DRUM OR BARRICADE TYPE II WITH STEADY BURNING LIGHT |
| | BARRICADE TYPE III |
| | TEMPORARY CONCRETE BARRIER |
| (1) | LINE 4" (YELLOW EDGE) |
| (2) | LINE 4" (WHITE EDGE) |
| (3) | LINE 4" (SKIP DASH, 6' SKIP - 2' DASH, WHITE) |
| (4) | LINE 5" (SKIP DASH, 30' SKIP - 10' DASH, WHITE) |
| (5) | LINE 8" (WHITE GORE LINE) |
| (6) | LINE 8" (SKIP DASH, 12' SKIP - 3' DASH, WHITE) |
| (7) | LINE 12" (DIAGONAL, 30' C-C, WHITE) |
| (8) | LETTERS AND SYMBOLS |
| ES-XXX-XX | EXISTING OVERHEAD OR CANTILEVER SIGNS |
| GS-XXX-XX | EXISTING POST MOUNTED SIGNS |
| TS-XXX-XX | TEMPORARY SIGNS |

+XX.XX STATION PROVIDED FROM THE ± SB I-90/94 EXPRESS LANES
(+XX.XX) STATION PROVIDED FROM THE ± SB I-90/94 LOCAL LANES

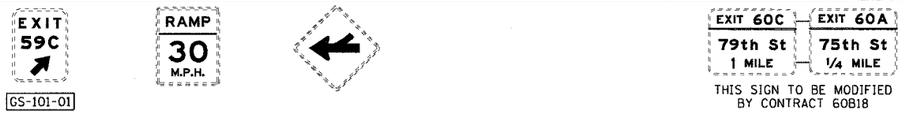


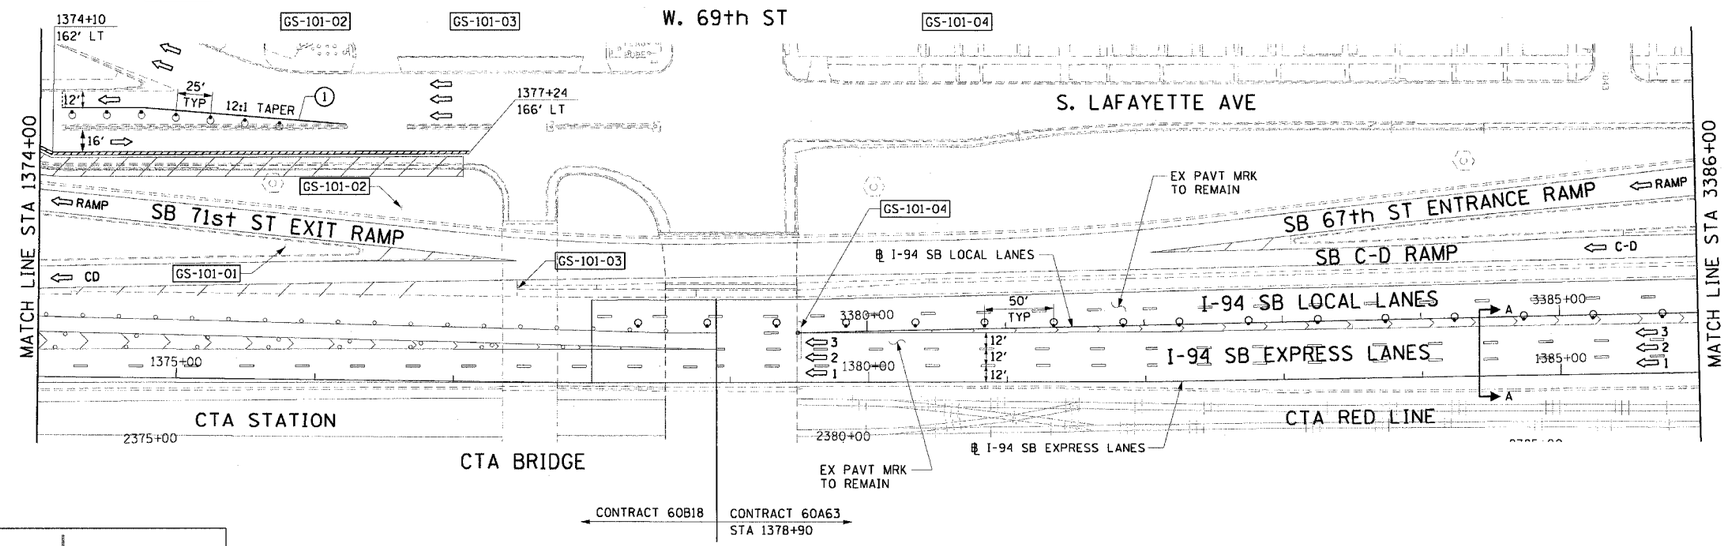


NOTES:

1. SEE SHEET MOTTS-01 FOR TYPICAL SECTIONS.
2. SEE TEMPORARY SIGN PANEL SHEETS FOR DETAILS.
3. THE WORK AREA ADJACENT TO SOUTH LAFAYETTE AVENUE IS REQUIRED FOR THE RECONSTRUCTION OF THE RETAINING WALL PARAPET. THE SIGNING AND TRAFFIC CONTROL ON STATE STREET SHALL BE IN ACCORDANCE WITH STANDARD 701601 AND PAID FOR AS TRAFFIC CONTROL AND PROTECTION (SPECIAL).
4. ALL EXISTING PAVEMENT MARKINGS REMOVED ON S. LAFAYETTE AVE FOR M.O.T. PURPOSES SHALL BE REINSTALLED USING POLYUREA PAVEMENT MARKINGS MATCHING THE EXISTING WIDTH AND COLOR.

0 50' 100'

MOT-101

CTE | AECOM

| REVISIONS NAME | DATE |
|---|---|
| | |

ILLINOIS DEPARTMENT OF TRANSPORTATION
F.A.I. 90/94 (DAN RYAN EXPRESSWAY)
63RD STREET TO GARFIELD BLVD (SB LOCAL LANES)

SUGGESTED STAGES OF CONSTRUCTION AND TRAFFIC CONTROL
STAGE 1

SCALE: 1"=50' DRAWN BY: PHP
DATE: June 9, 2006 CHECKED BY: RMG

6/2/2006 3:40:01 PM

p:\04046b\civil\8-cntrs 18 & 19\sht\cntr 19\mot-stg1\stg1mot_19sht1.dgn