F.A.I. RTE.	SECTION	COUNTY	TOTAL SHEETS	SHEET NO.
90/94	*	COOK	247	53
STA. 3423+00	TO STA. 3434+00			
FED. ROAD DIST. NO. 1	ILLINOIS	FED. AID PROJECT		
60A63	* (1919.15, 2021-922 PT1 & PT2) R-2			

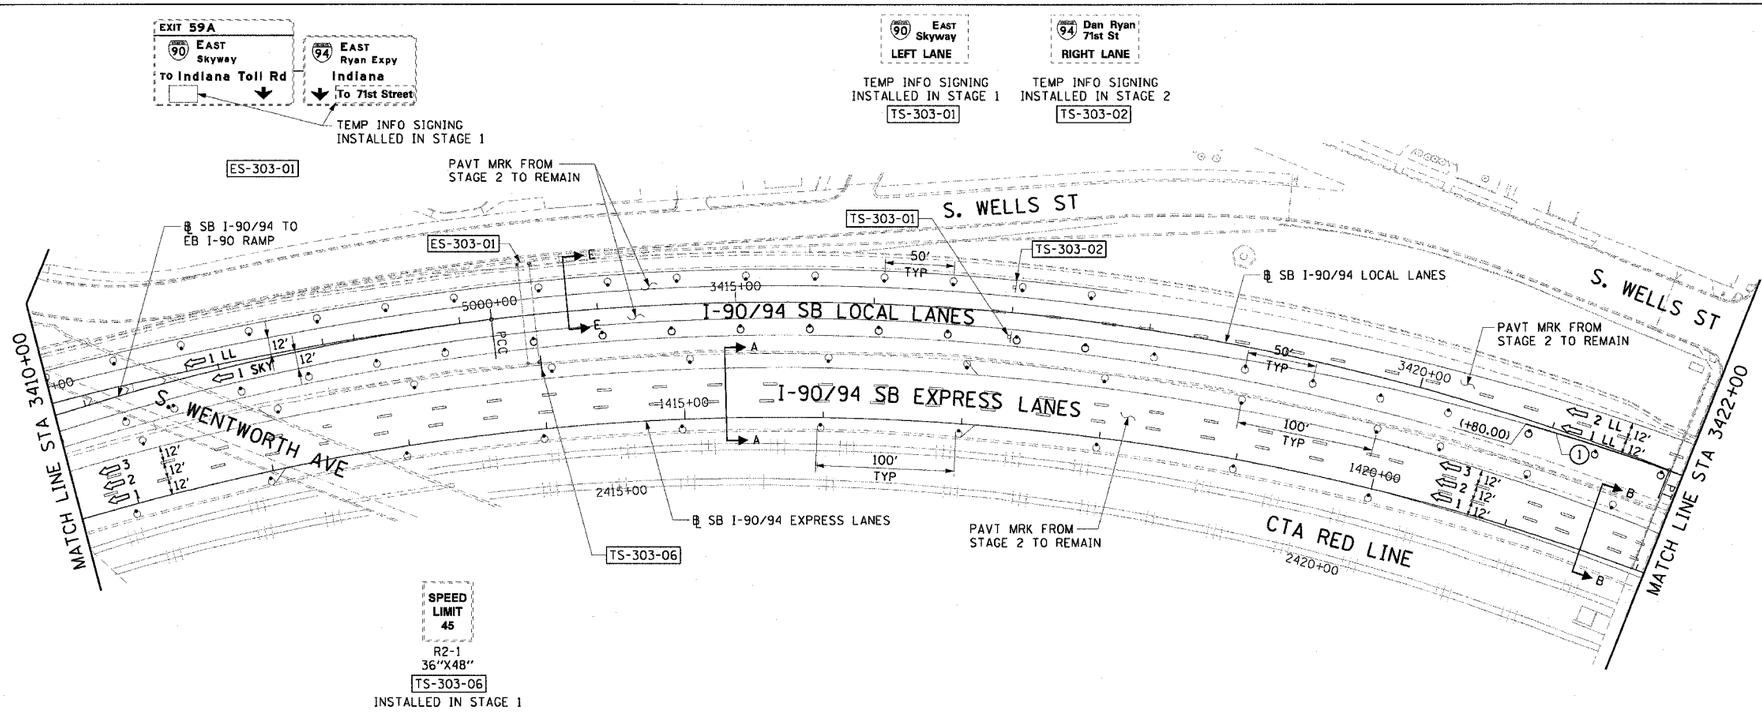

LEGEND:

1 ⇨	LANE NUMBER AND DIRECTION OF TRAFFIC
	WORK AREA
	TEMPORARY PAVEMENT
	IMPACT ATTENUATORS, TEMPORARY (NON-REDIRECTIVE), TEST LEVEL 3
	DRUM OR BARRICADE TYPE II WITH STEADY BURNING LIGHT
	BARRICADE TYPE III
	TEMPORARY CONCRETE BARRIER
(1)	LINE 4" (YELLOW EDGE)
(2)	LINE 4" (WHITE EDGE)
(3)	LINE 4" (SKIP DASH, 6' SKIP - 2' DASH, WHITE)
(4)	LINE 5" (SKIP DASH, 30' SKIP - 10' DASH, WHITE)
(5)	LINE 8" (WHITE GORE LINE)
(6)	LINE 8" (SKIP DASH, 12' SKIP - 3' DASH, WHITE)
(7)	LINE 12" (DIAGONAL, 30' C-C, WHITE)
(8)	LETTERS AND SYMBOLS
ES-XXX-XX	EXISTING OVERHEAD OR CANTILEVER SIGNS
GS-XXX-XX	EXISTING POST MOUNTED SIGNS
TS-XXX-XX	TEMPORARY SIGNS

+XX.XX STATION PROVIDED FROM THE ± SB I-90/94 EXPRESS LANES
(+XX.XX) STATION PROVIDED FROM THE ± SB I-90/94 LOCAL LANES

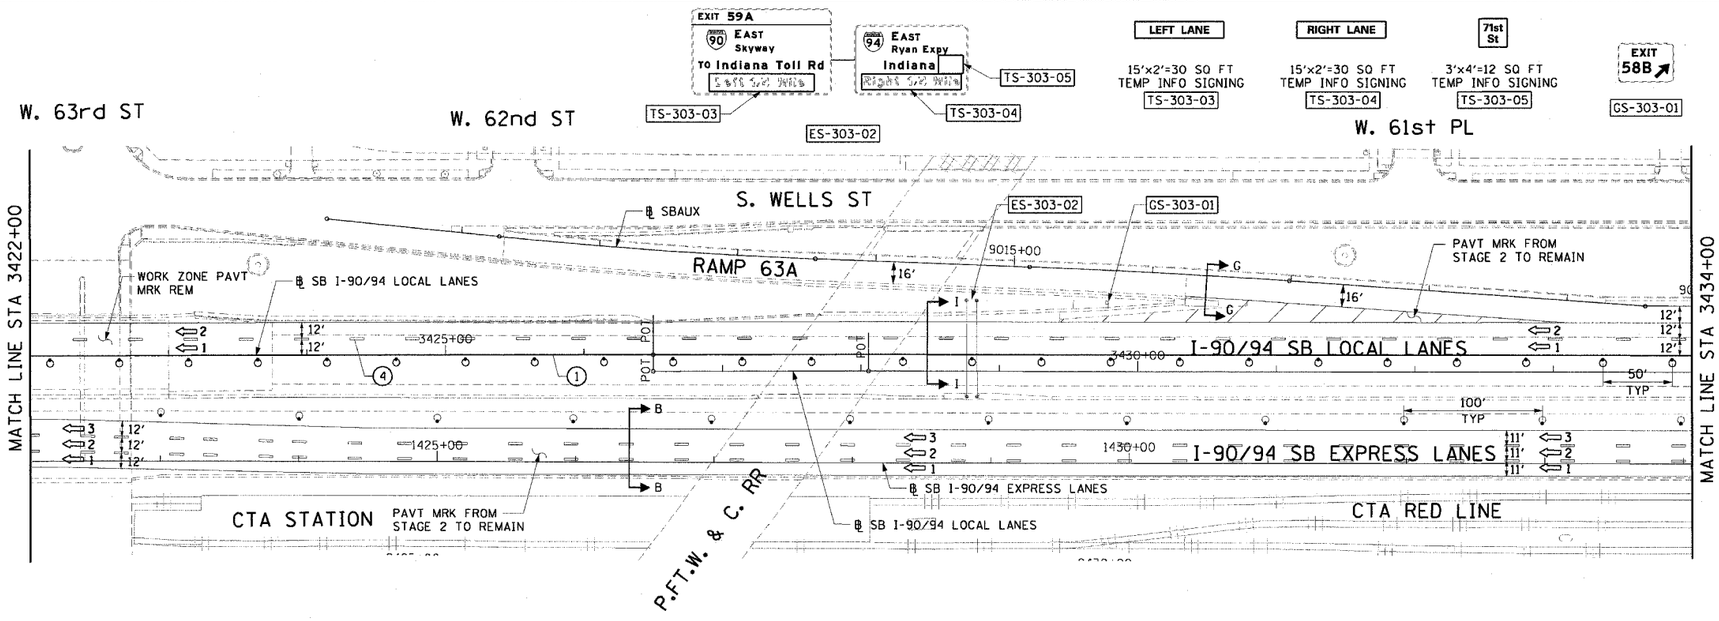

NOTES:

1. SEE SHEET MOTTS-01 FOR TYPICAL SECTIONS.
2. SEE TEMPORARY SIGN PANEL SHEETS FOR DETAILS.

0 50' 100'

MOT-303

CTE | AECOM

REVISIONS NAME	DATE

ILLINOIS DEPARTMENT OF TRANSPORTATION
F.A.I. 90/94 (DAN RYAN EXPRESSWAY)
63RD STREET TO GARFIELD BLVD (SB LOCAL LANES)

SUGGESTED STAGES OF CONSTRUCTION AND TRAFFIC CONTROL STAGE 3

SCALE: 1"=50' DRAWN BY: PHP
DATE: June 9, 2006 CHECKED BY: RMG

5/27/2006 3:40:57 PM

p:\c04065\civil\8-cntrs 18 & 19\sht\cntr 18\final staging\mot_3astg3_03.sht